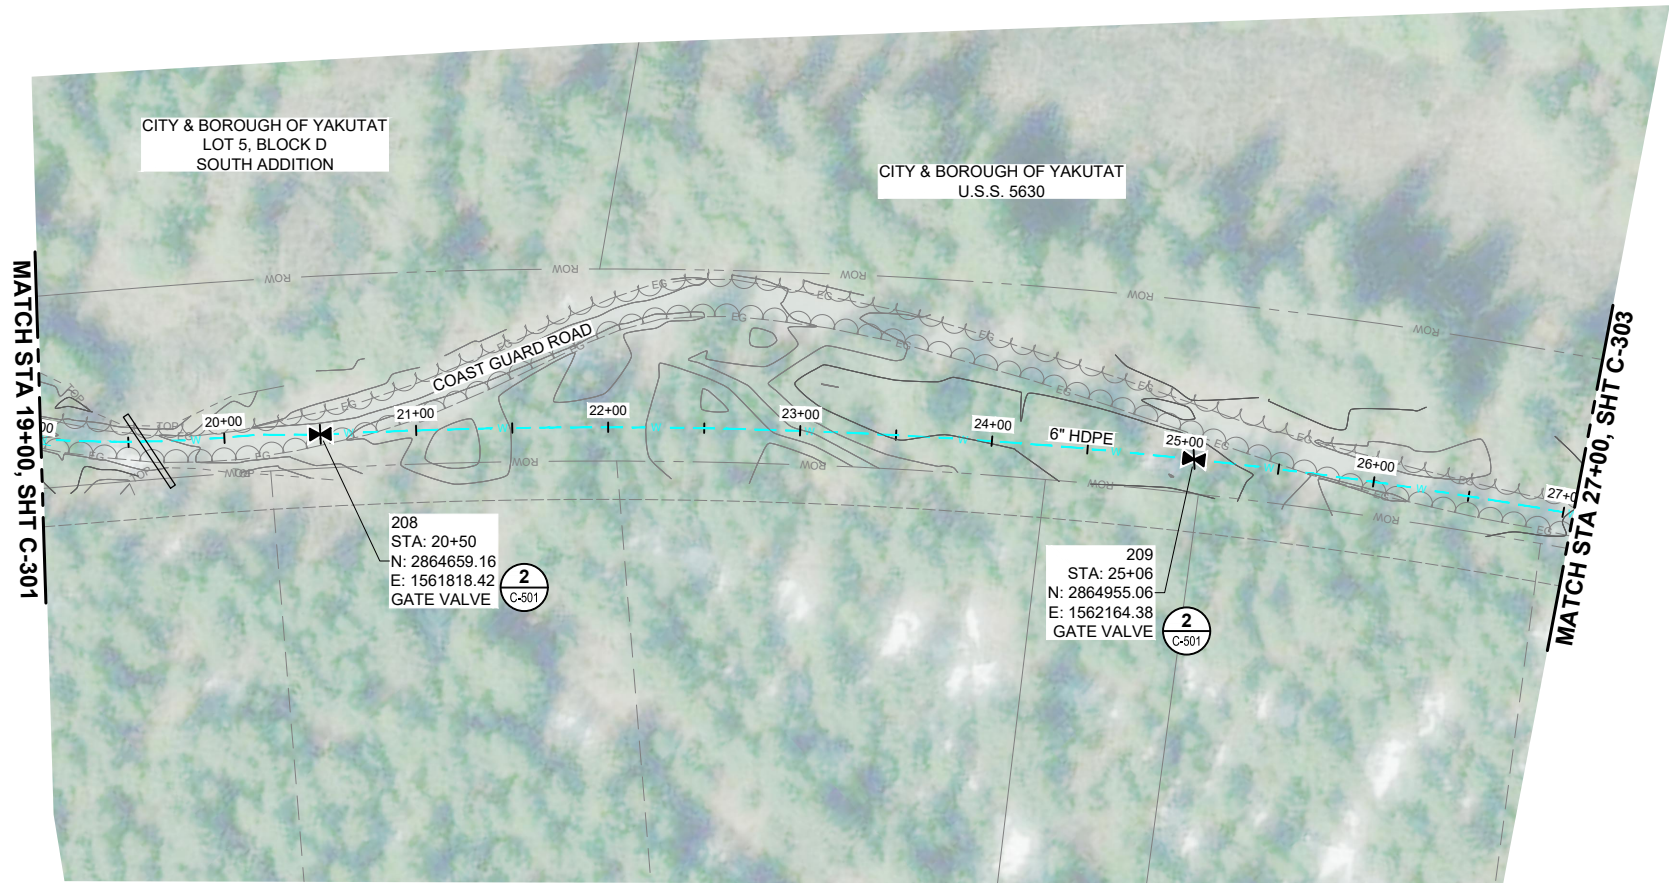
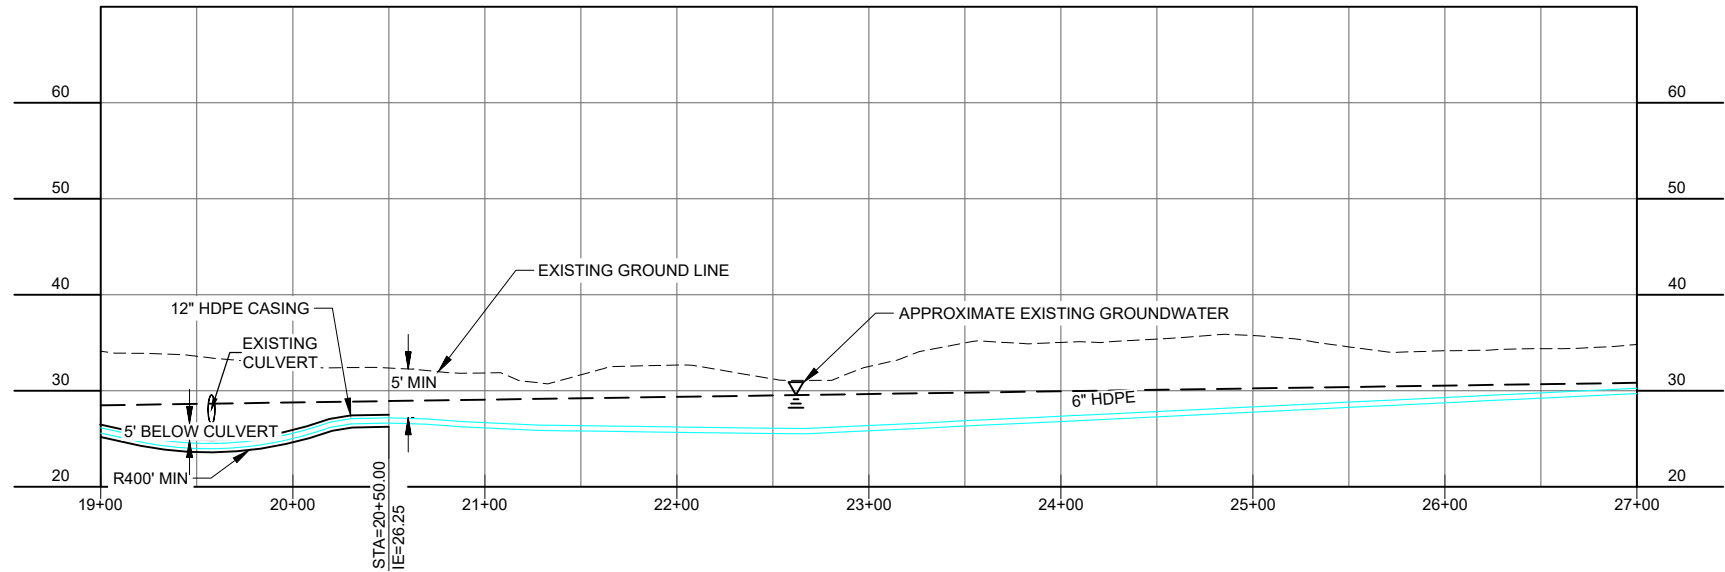


SHEET TITLE :
PLAN AND PROFILE -
COAST GUARD ROAD (1 OF 2)

PROJECT :
CITY & BOROUGH OF YAKUTAT
WATER SYSTEM EXTENSION

YAKUTAT, ALASKA

DESIGN AMN
DRAWN HRB
CHECKED KAB
DATE 08-12-2025

PROJECT No.
10297.24002
SHEET NUMBER

C-302

Juneau, AK
9103 Mendota Mall Rd. Ste. 4
Juneau, AK 99801
Phone: 907.586.6060
Fax: 907.586.3771
AEC 163270

STATE OF ALASKA
10297.24002-19
49 TH
Karen Ann Brady
08/12/2025
CE 11623
REGISTERED PROFESSIONAL ENGINEER

CONSULTANT :