
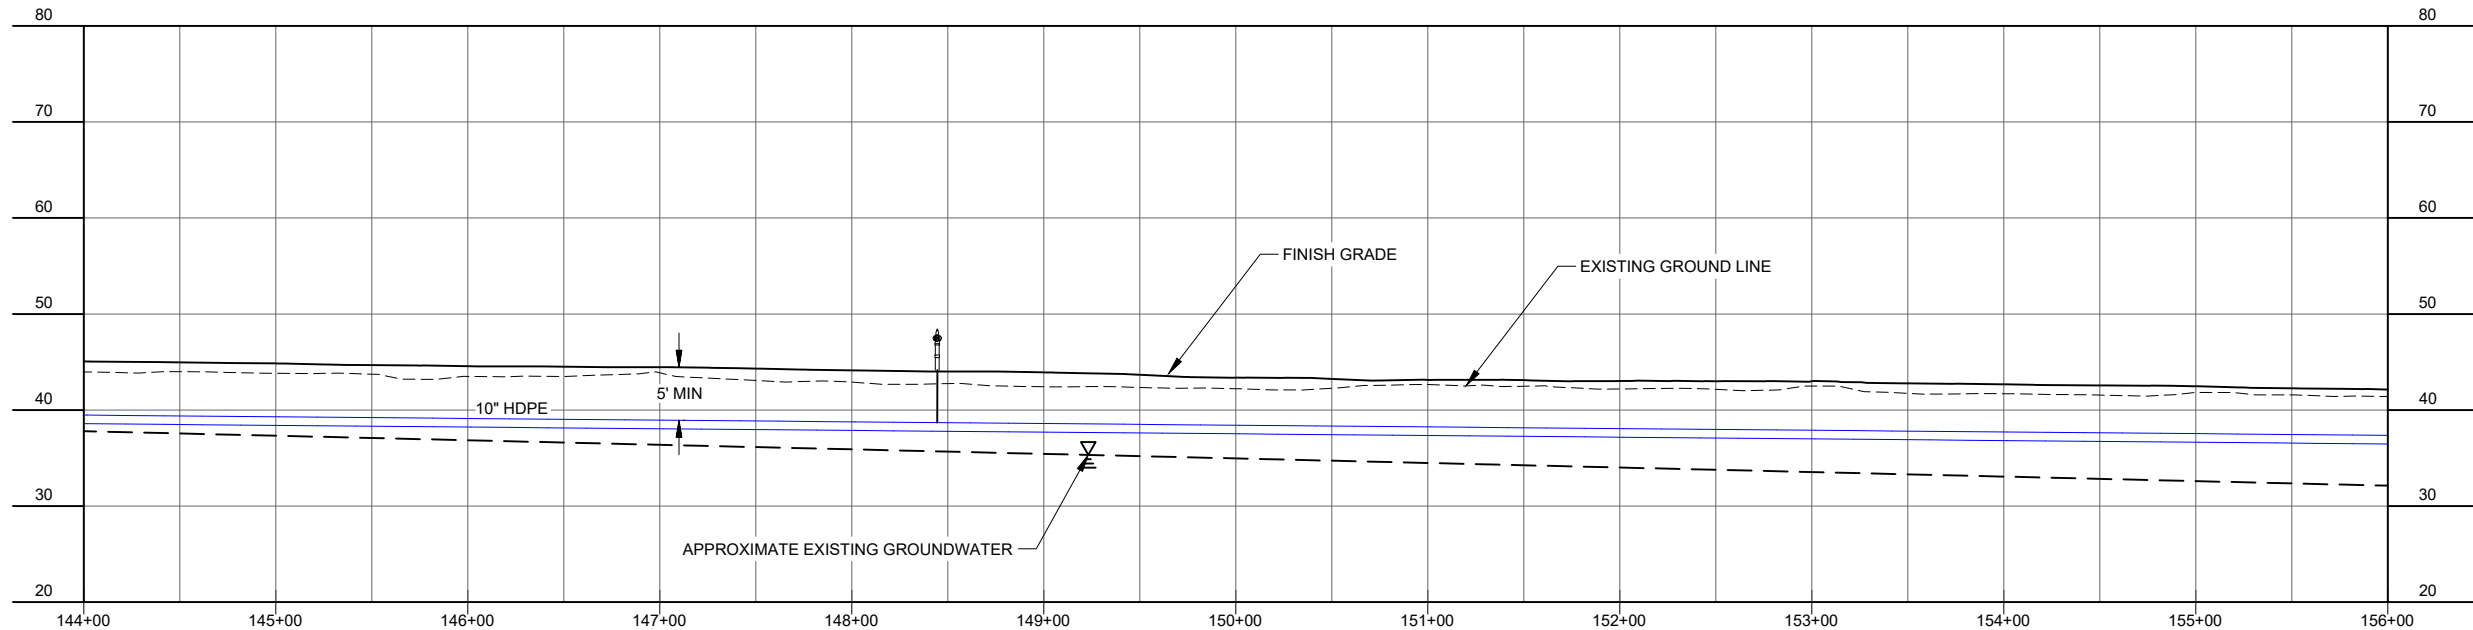


1" IF THIS BAR DOES NOT MEASURE EXACTLY ONE INCH, THE SCALE OF THIS DRAWING HAS BEEN ALTERED DURING IT'S PRODUCTION, AFFECTING ALL LABELED SCALES

NOTES:

1. EXCAVATED MATERIAL FROM TRENCH EXCAVATION SHALL NOT BE PLACED, STOCKPILED OR DISPOSED OF WITHIN WETLANDS.

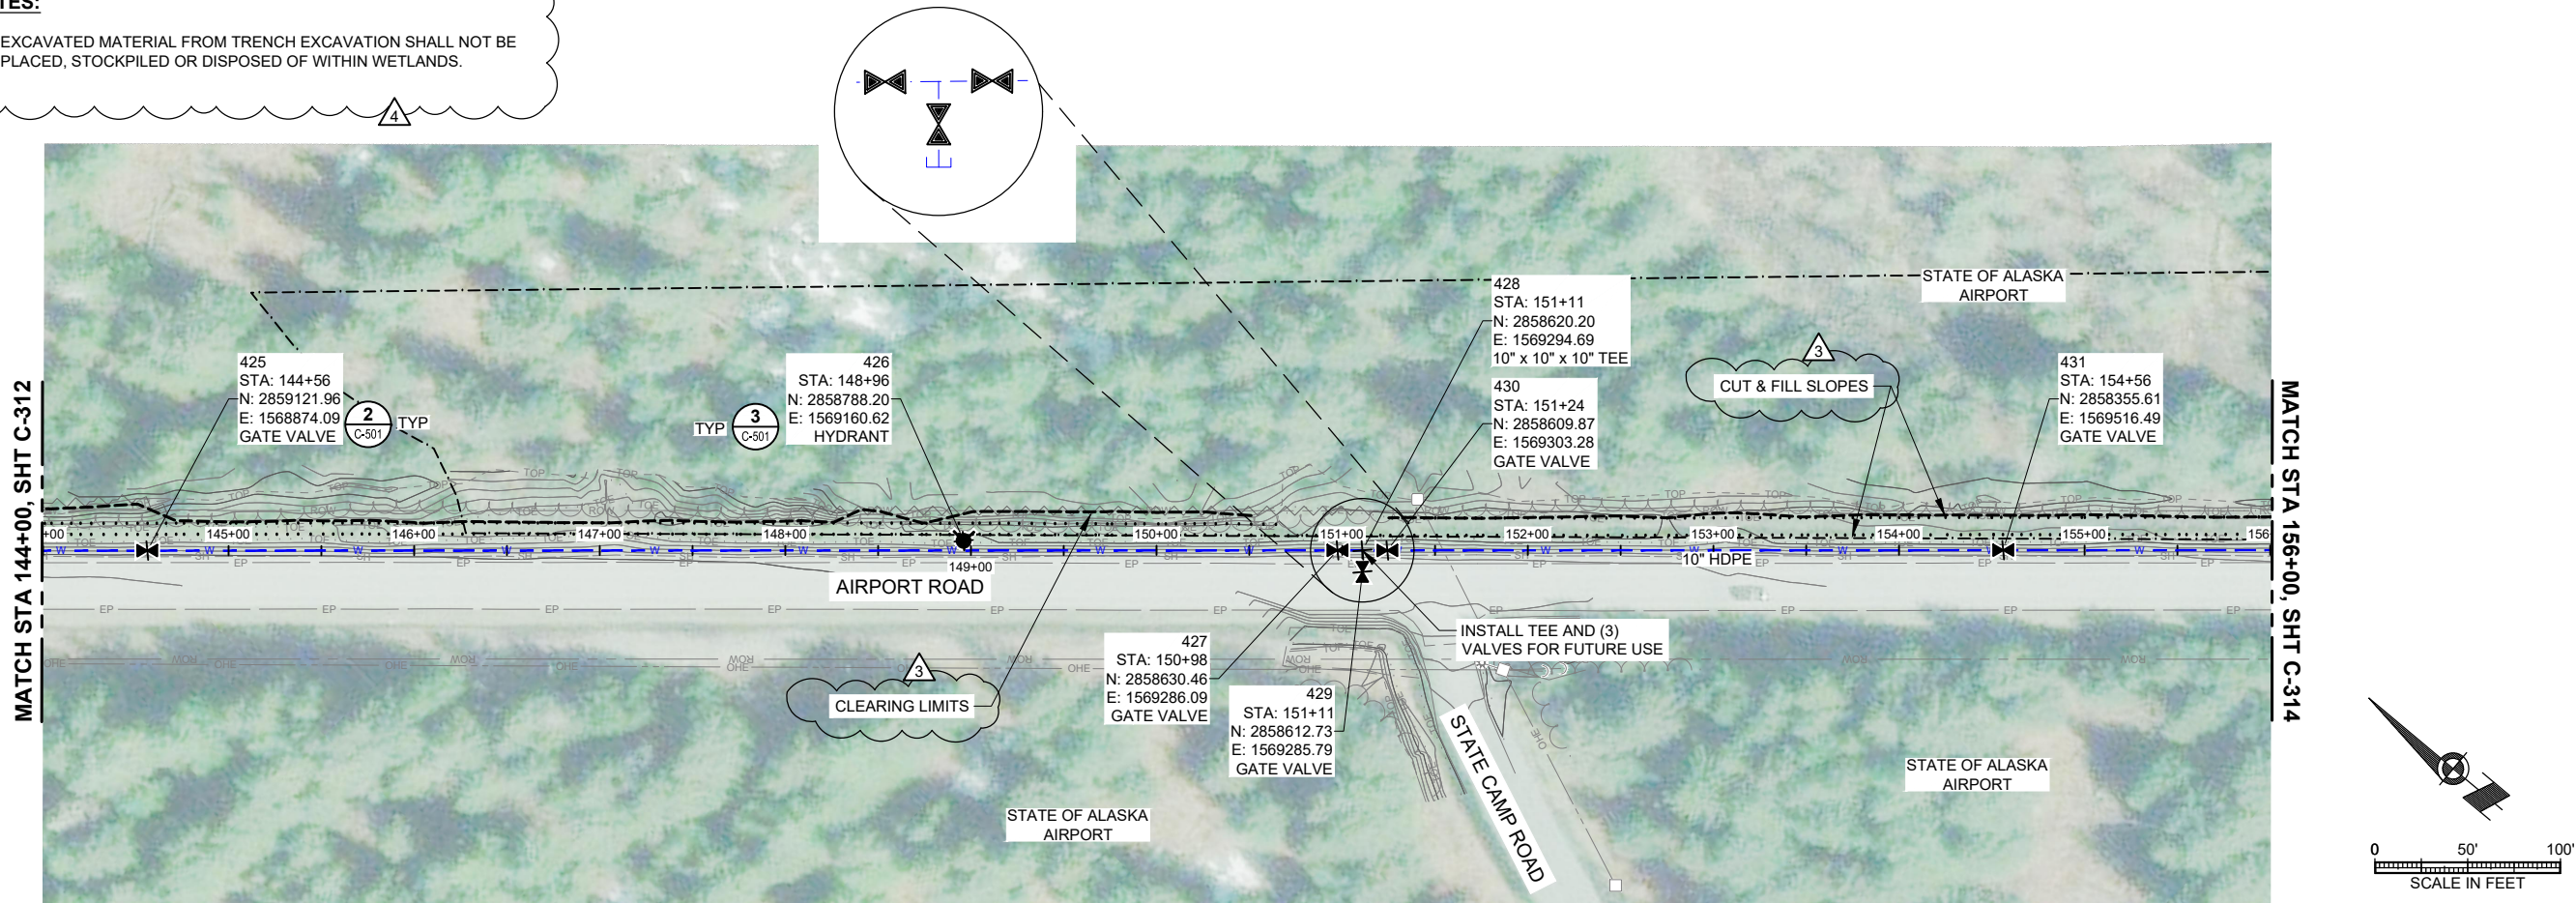

No.	Date	Item
REVISIONS		
10/03/2025	ADDENDUM No. 4	
09/24/2025	ADDENDUM No. 3	

DESIGN	AMN
DRAWN	HRB
CHECKED	KAB
DATE	04-16-2025
PROJECT No.	10297.24002
SHEET NUMBER	C-313

PROJECT :
CITY & BOROUGH OF YAKUTAT
WATER SYSTEM EXTENSION

YAKUTAT, ALASKA

SHEET TITLE :
PLAN AND PROFILE -
AIRPORT ROAD (10 OF 14)

Juneau, AK
9103 Mendota Rd. Ste. 4
Juneau, AK 99801
Phone: 907.586.3771
Fax: 907.586.3771
AEC 163270



CONSULTANT :