
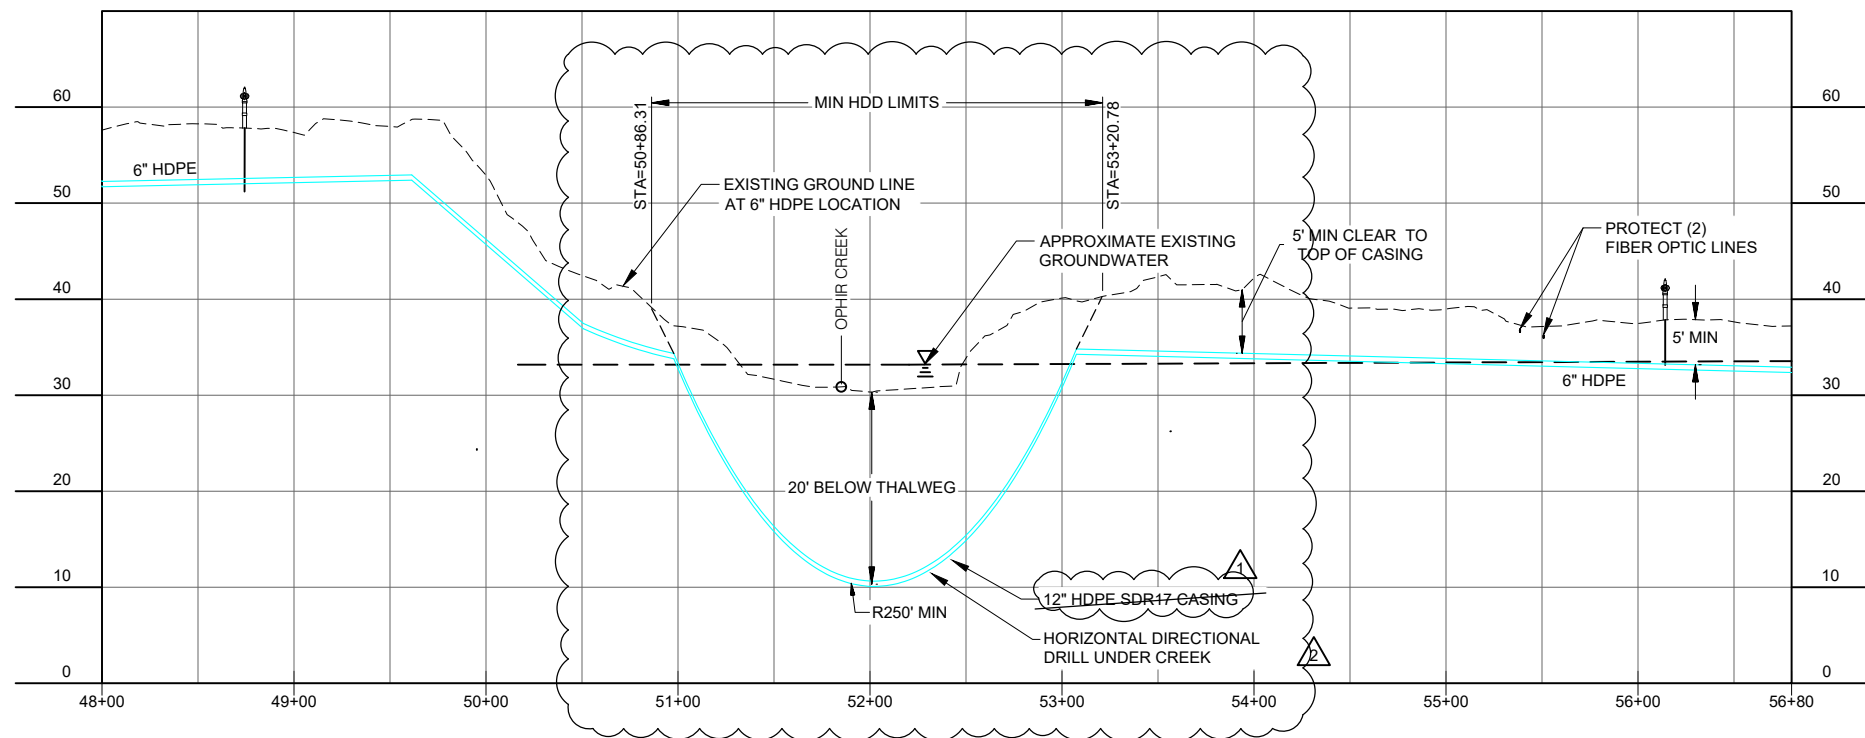


IF THIS BAR DOES NOT MEASURE EXACTLY ONE INCH, THE SCALE OF THIS DRAWING HAS BEEN ALTERED DURING IT'S PRODUCTION, AFFECTING ALL LABELED SCALES

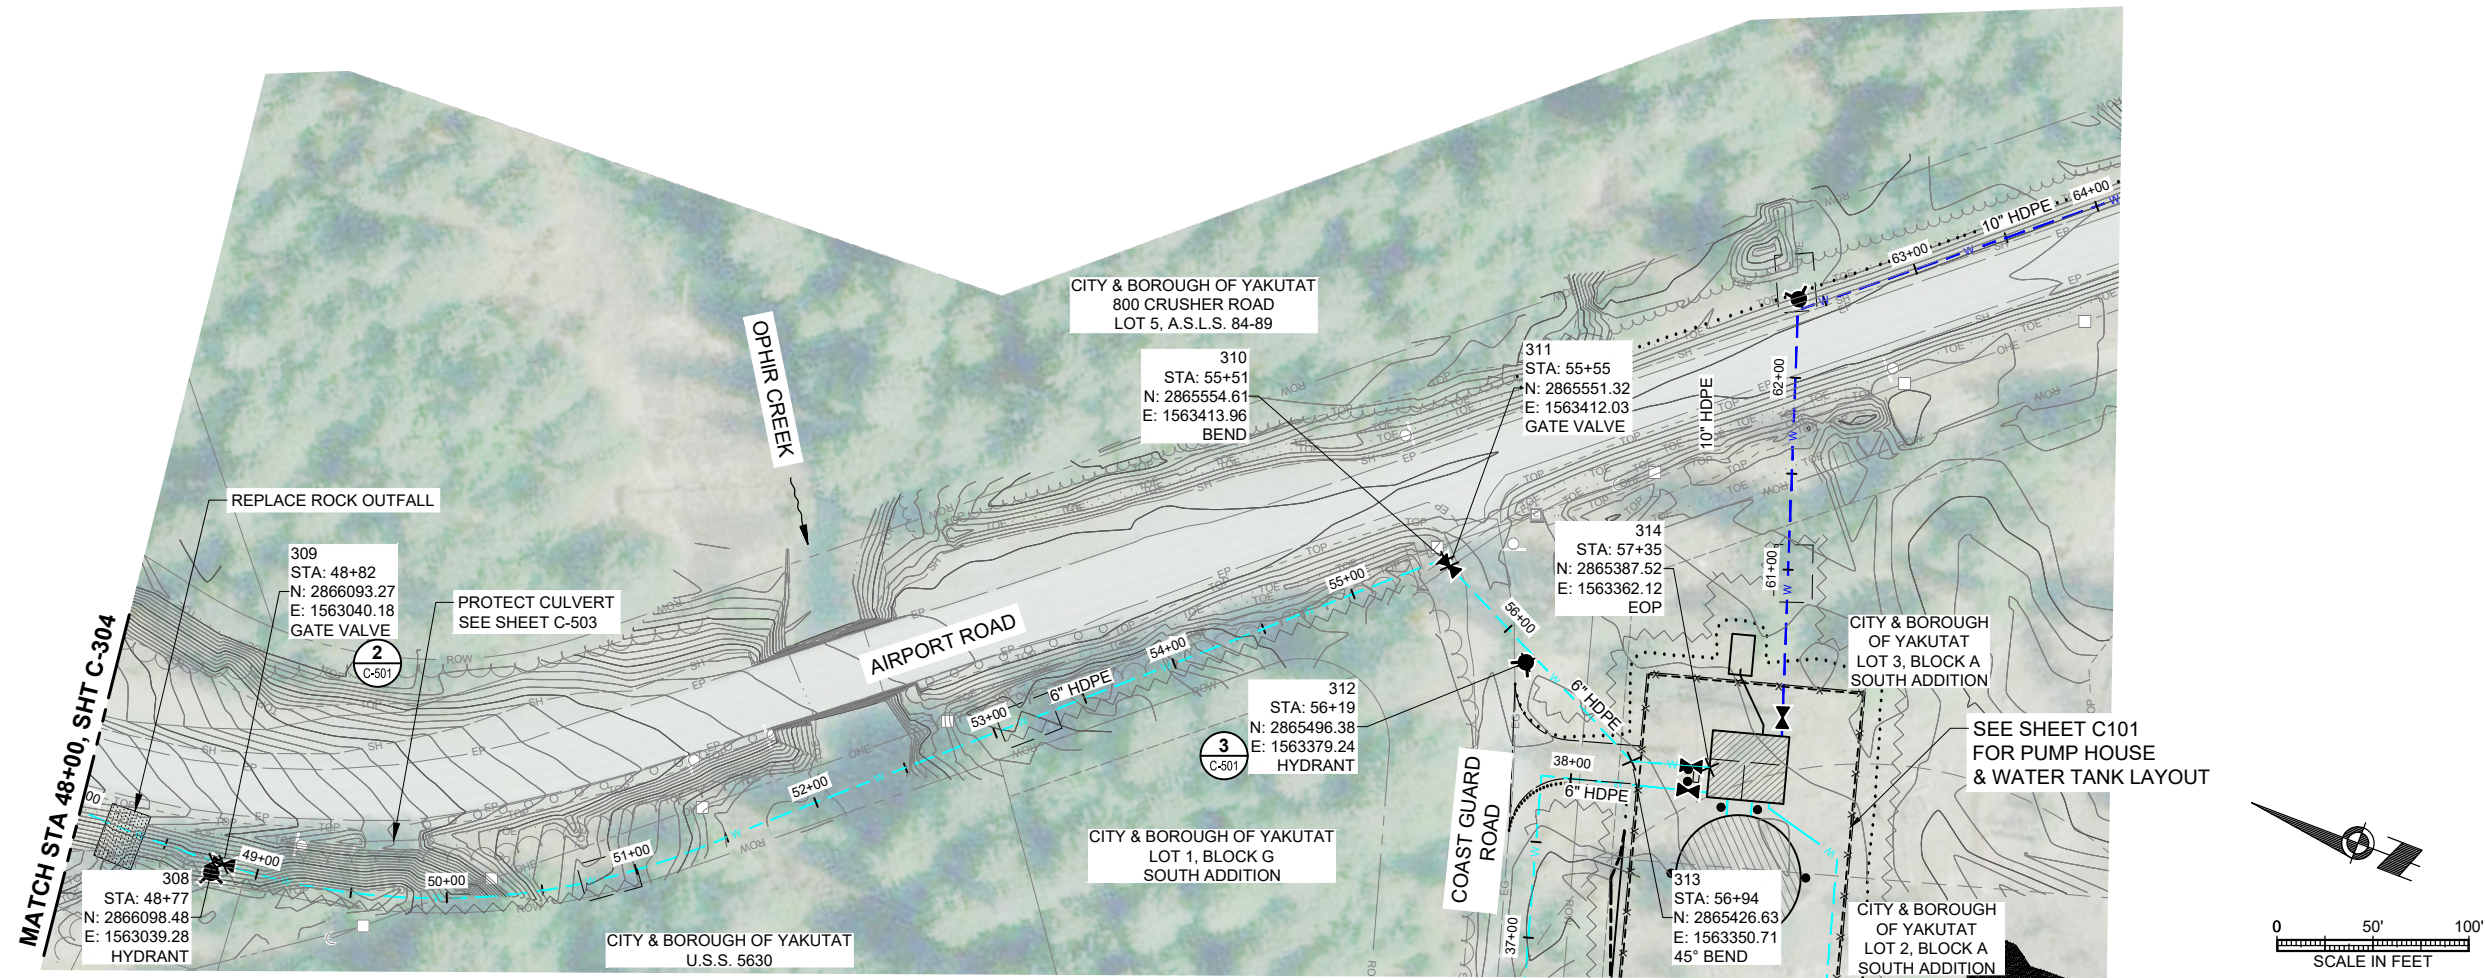

▲	09/16/2025	ADDENDUM No. 2
▲	08/27/2025	ADDENDUM No. 1
No.	Date	Item
REVISIONS		

CONSULTANT :

Juneau, AK
9109 Mendenhall Mall Rd. Ste. 4
Juneau, AK 99801
Phone: 907.780.6060
Fax: 907.586.3771
AFCC163270



PROJECT :
CITY & BOROUGH OF YAKUTAT
WATER SYSTEM EXTENSION

YAKUTAT, ALASKA

PROJECT :

SHEET TITLE :
PLAN AND PROFILE -
AIRPORT ROAD (2 OF 14)

DESIGN	AMI
DRAWN	HRR
CHECKED	KAL
DATE	04-16-202

PROJECT No.	10297.24002
SHEET NUMBER	

C-305