


1" IF THIS BAR DOES NOT MEASURE EXACTLY ONE INCH, THE SCALE OF THIS DRAWING HAS BEEN ALTERED DURING IT'S PRODUCTION, AFFECTING ALL LABELED SCALES

N:\Projects\10297.24002\35V_Airport_Wtr_Ext\10297.24002-G-TITLE-G-001.dwg Apr 18, 2025 9:09 AM

YAKUTAT AIRPORT WATER SYSTEM EXTENSION

FOR:
CITY & BOROUGH
OF YAKUTAT

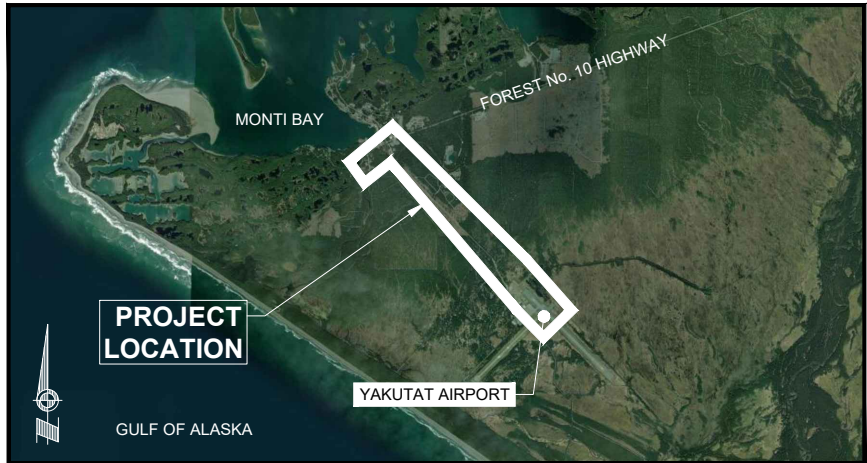

SCALE: NTS



PREPARED BY:



Juneau, AK

9109 Mendenhall Mall Rd, Ste 4

Juneau, AK 99801

Phone: 907.780.6060

www.respec.com

AECC163270

SHEET INDEX	
SHEET NUMBER	SHEET TITLE
G-001	TITLE SHEET
V-001	SURVEY CONTROL INDEX AND NOTES
V-002	SURVEY CONTROL PLAN (1 OF 2)
V-003	SURVEY CONTROL PLAN (2 OF 2)
C-001	GENERAL NOTES, LEGEND AND ABBREVIATIONS
C-002	KEY MAP
C-101	PUMP HOUSE SITE PLAN
C-301	PLAN AND PROFILE - OPHIR CREEK ROAD
C-302	PLAN AND PROFILE - COAST GUARD ROAD (1 OF 2)
C-303	PLAN AND PROFILE - COAST GUARD ROAD (2 OF 2)
C-304	PLAN AND PROFILE - AIRPORT ROAD (1 OF 14)
C-305	PLAN AND PROFILE - AIRPORT ROAD (2 OF 14)
C-306	PLAN AND PROFILE - AIRPORT ROAD (3 OF 14)
C-307	PLAN AND PROFILE - AIRPORT ROAD (4 OF 14)
C-308	PLAN AND PROFILE - AIRPORT ROAD (5 OF 14)
C-309	PLAN AND PROFILE - AIRPORT ROAD (6 OF 14)
C-310	PLAN AND PROFILE - AIRPORT ROAD (7 OF 14)
C-311	PLAN AND PROFILE - AIRPORT ROAD (8 OF 14)
C-312	PLAN AND PROFILE - AIRPORT ROAD (9 OF 14)
C-313	PLAN AND PROFILE - AIRPORT ROAD (10 OF 14)
C-314	PLAN AND PROFILE - AIRPORT ROAD (11 OF 14)
C-315	PLAN AND PROFILE - AIRPORT ROAD (12 OF 14)
C-316	PLAN AND PROFILE - AIRPORT ROAD (13 OF 14)
C-317	PLAN AND PROFILE - AIRPORT ROAD (14 OF 14)
C-318	PLAN AND PROFILE - AIRPORT AREA
C-319	PLAN AND PROFILE - ENDICOTT ROAD TO AIRPORT ACCESS ROAD
C-320	PLAN AND PROFILE - AIRPORT ACCESS ROAD
C-401	AIRPORT ROAD TYPICAL SECTION
C-402	PUMP HOUSE CROSS SECTIONS
C-501	WATER PIPING DETAILS
C-502	ASPHALT PAVEMENT DETAILS
C-503	CULVERT AND THRUST BLOCK DETAILS
C-504	CHAIN LINK DETAILS (1 OF 2)
C-505	CHAIN LINK DETAILS (2 OF 2)
C-506	WATER STORAGE TANK DETAILS (1 OF 2)
C-507	WATER STORAGE TANK DETAILS (2 OF 2)
C-508	LEACH FIELD DETAILS
C-509	WATER SERVICE DETAILS
C-510	WATER METER AND SERVICE INSTALLATION DETAILS
C-701	WATER SERVICE SCHEDULE
C-801	KEY MAP - EROSION AND SEDIMENT CONTROL PLAN
C-802	ESCP (1 OF 3)
C-803	ESCP (2 OF 3)
C-804	ESCP (3 OF 3)
C-805	ESCP - PUMP HOUSE
C-806	DEWATERING DETAIL
A-001	LEGEND, CODE ANALYSIS, GENERAL NOTES
A-101	PUMP HOUSE FLOOR PLAN
A-201	PUMP HOUSE BUILDING ELEVATIONS
A-202	PUMP HOUSE BUILDING SECTIONS

SHEET INDEX	
SHEET NUMBER	SHEET TITLE
A-301	WALL DETAILS
A-302	ROOF DETAILS
A-401	ASSEMBLIES, DOOR SCHEDULE, DETAILS
S-001	LEGEND AND ABBREVIATIONS
S-002	GENERAL NOTES
S-003	GENERAL NOTES
S-004	SPECIAL INSPECTIONS
S-101	TYPICAL DETAILS
S-201	PUMP HOUSE FOUNDATION AND SLAB PLAN
S-202	PUMP HOUSE INSULATION PLAN
S-301	PUMP HOUSE FOUNDATION DETAILS
S-302	WATER STORAGE TANK FOUNDATION DETAILS
S-401	PUMP HOUSE BUILDING SECTIONS
S-501	PUMP HOUSE FRAMING DETAILS
D-001	PROCESS LEGENDS & ABBREVIATIONS
D-002	PROCESS SCHEDULES
D-003	HYDRAULIC PROFILES
D-111	SITE PLAN - PROCESS
D-112	PUMP HOUSE FLOOR PLAN - PROCESS
D-301	PROCESS SECTIONS
D-302	PROCESS SECTIONS
D-511	PROCESS DETAILS
D-611	WATER TANK P&ID
D-612	PUMP WATER P&ID
D-613	WATER TREATMENT P&ID
D-614	MISC PUMP HOUSE MONITORING AND ALARMS
M-001	MECHANICAL LEGENDS & ABBREVIATIONS
M-002	SCHEDULES
M-111	PUMP HOUSE FLOOR PLAN - MECHANICAL
M-411	ENLARGED PLANS - MECHANICAL
M-511	PLUMBING & HEATING DETAILS & DIAGRAMS
M-521	VENTILATION DETAILS & DIAGRAMS
M-522	GENERATOR & FUEL SYSTEM DETAILS & DIAGRAMS
E-001	LEGEND AND ABBREVIATIONS
E-002	INSTRUMENTATION & CONTROLS LEGENDS
E-003	SCHEDULES
E-004	INSTRUMENTATION SCHEDULES
E-100	ELECTRICAL SITE PLAN
E-111	ELECTRICAL FLOOR PLAN - LIGHTING
E-112	ELECTRICAL FLOOR PLAN - POWER
E-113	ELECTRICAL FLOOR PLAN - CONTROLS
E-501	ONE-LINE DIAGRAM
E-502	DETAILS
E-601	INSTRUMENT BLOCK DIAGRAM
E-602	NETWORK & DATA COMMUNICATION CABLING DIAGRAM
E-701	PANEL SCHEDULES

CONSULTANT :

Juneau, AK

9109 Mendenhall Mall Rd, Ste. 4
Juneau, AK 99801
Phone: 907.780.6060
Fax: 907.586.3771
AEC-163270

PROJECT :

CITY & BOROUGH OF YAKUTAT
WATER SYSTEM EXTENSION

YAKUTAT, ALASKA

SHEET TITLE :

TITLE SHEET

DESIGN	AMN
DRAWN	HRB
CHECKED	KAB
DATE	04-16-2025

PROJECT No.

10297.24002

SHEET NUMBER

G-001