
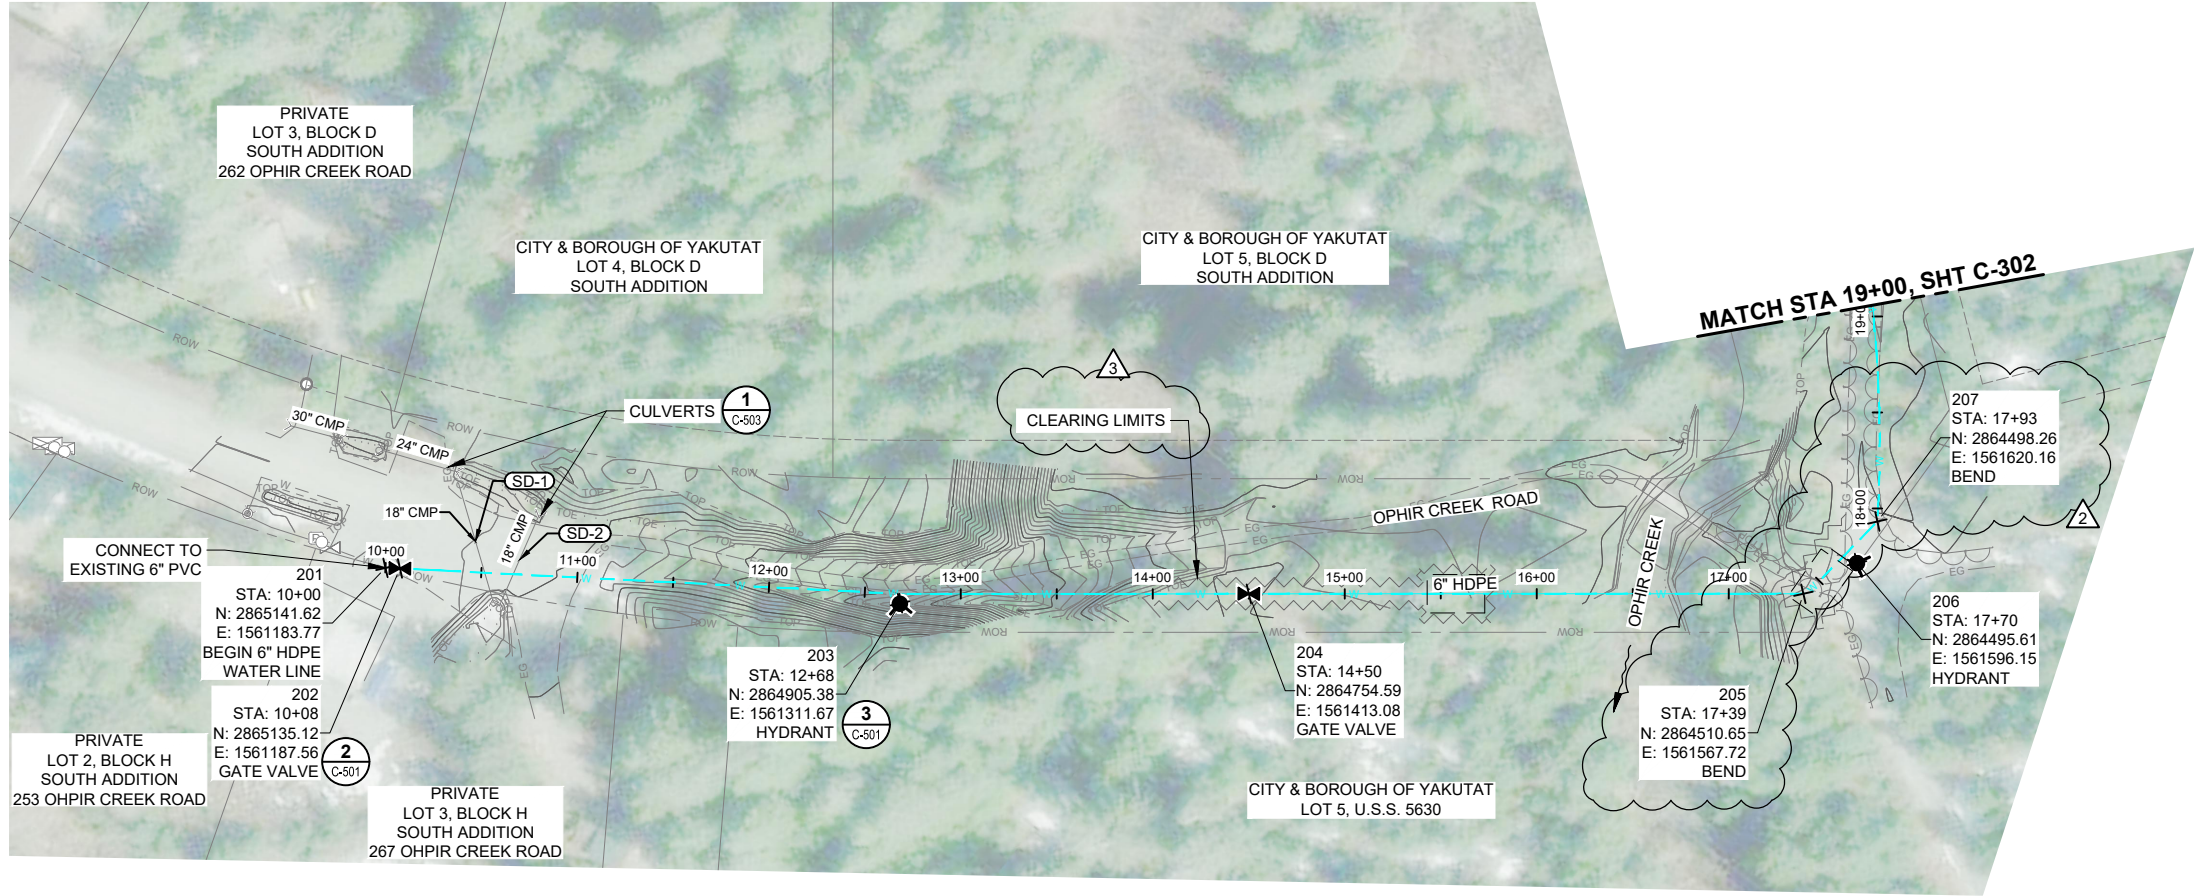


NOTES:

1. GROUNDWATER DEPTHS SHOWN ON PROFILE SHEETS IS APPROXIMATE AND ELEVATIONS WERE INTERPOLATED FROM GROUND WATER MEASUREMENTS TAKEN ON 12/15/2025.

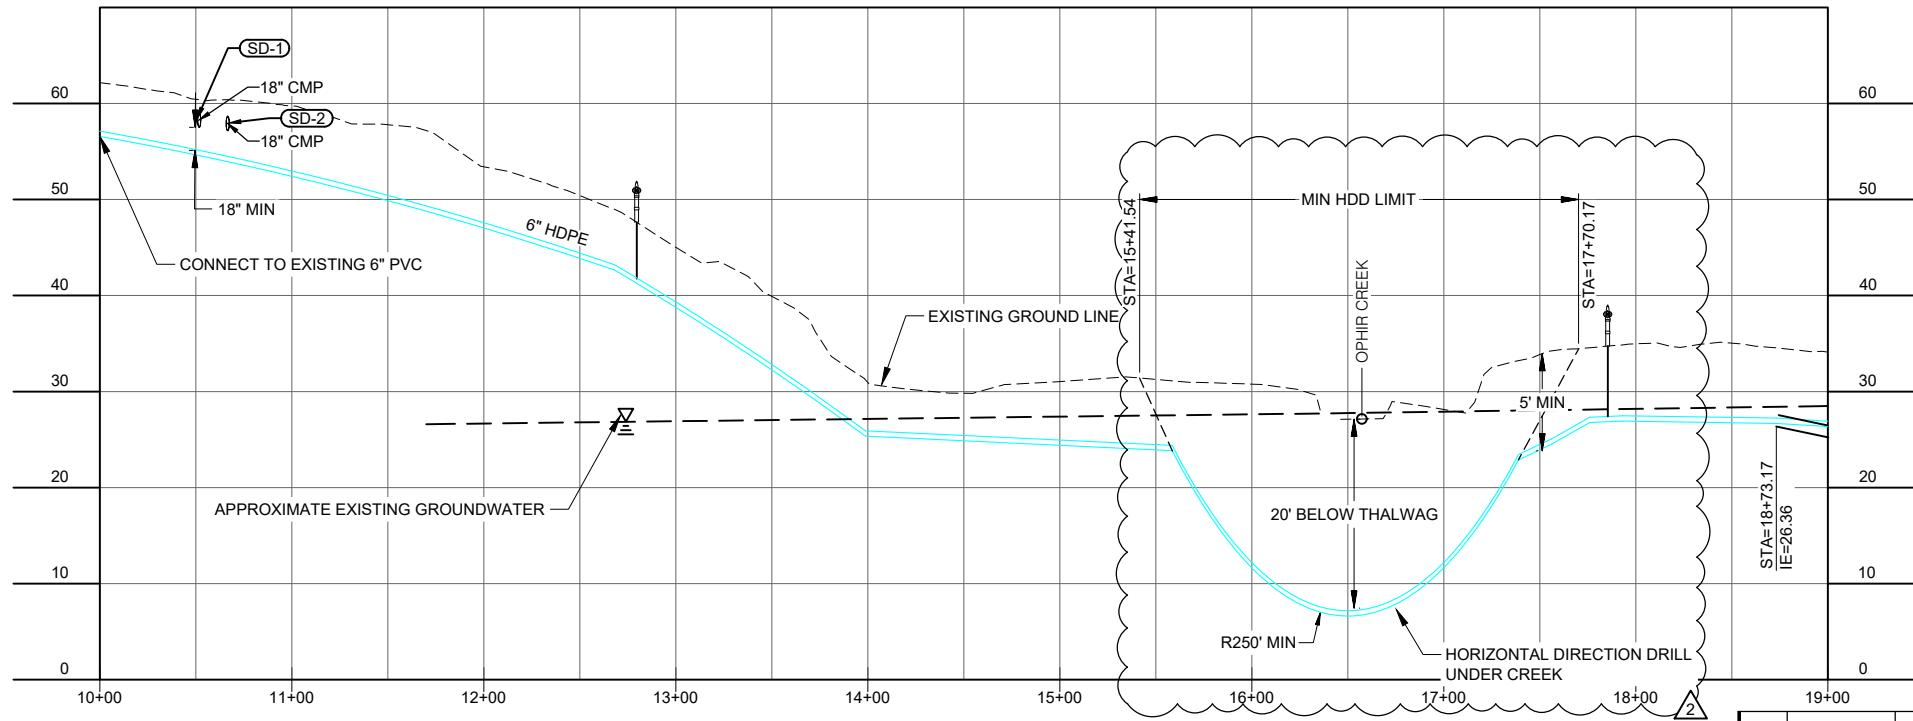

				DRAWN	HRB	
				CHECKED	KAB	
				DATE	04-16-2025	
				PROJECT No. 10297.24002		
				SHEET NUMBER		
				C-301		
				REVISIONS		
				No.	Date	Item
					09/24/2025	ADDENDUM No. 3
					09/16/2025	ADDENDUM No. 2

CONSULTANT :



Juneau, AK
9102 Mendenhall Rd. Ste. 4
Juneau, AK 99801
Phone: 907.586.3771
Fax: 907.586.3771
AEC 163270



PROJECT :
CITY & BOROUGH OF YAKUTAT
WATER SYSTEM EXTENSION

YAKUTAT, ALASKA

SHEET TITLE :
PLAN AND PROFILE -
OPHIR CREEK ROAD

DESIGN AMN
DRAWN HRB
CHECKED KAB
DATE 04-16-2025

PROJECT No. 10297.24002
SHEET NUMBER

C-301