
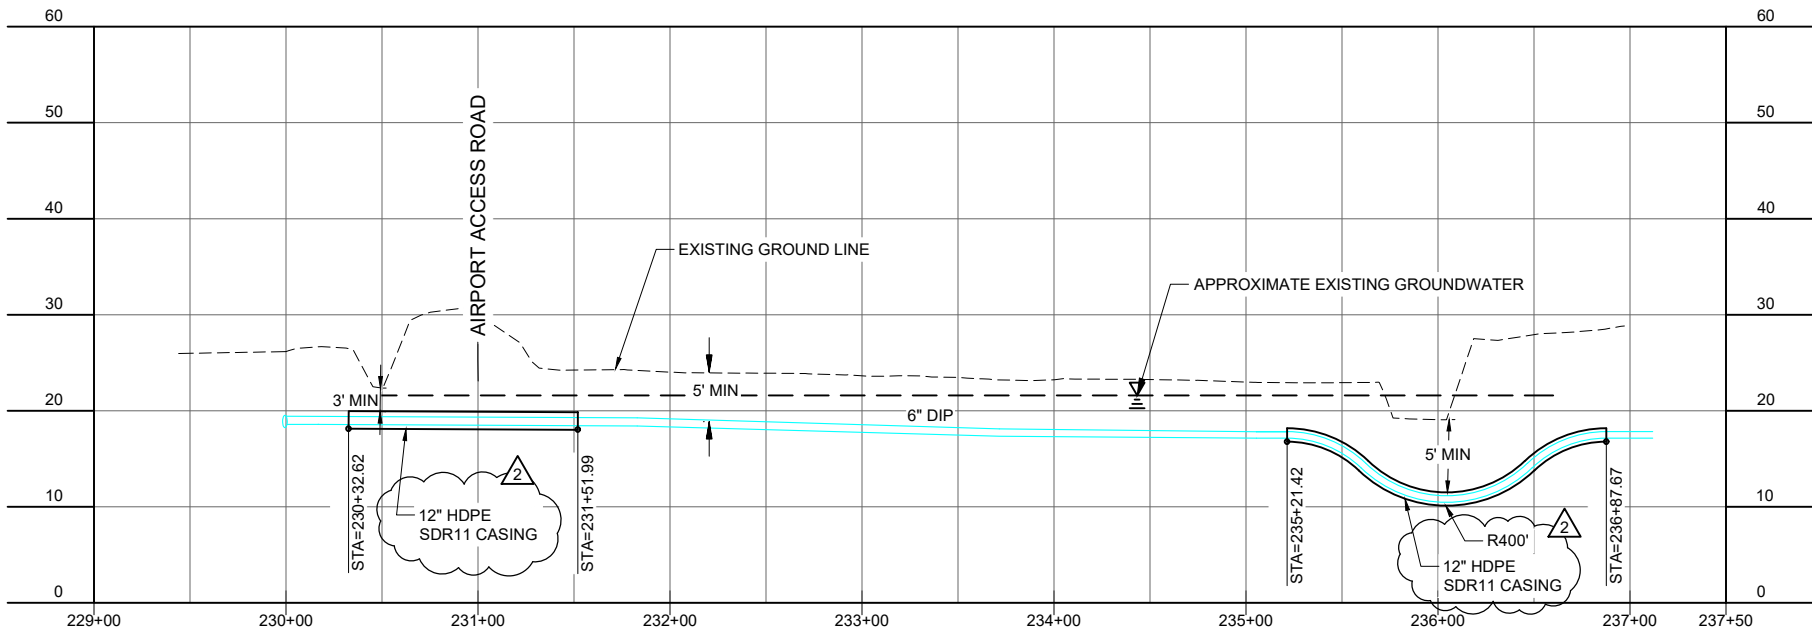
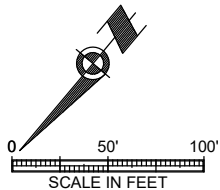


1" IF THIS BAR DOES NOT MEASURE EXACTLY ONE INCH, THE SCALE OF THIS DRAWING HAS BEEN ALTERED DURING IT'S PRODUCTION, AFFECTING ALL LABELED SCALES

N:\Projects\10297_24002_C320_Airport_Wtr_Ext\ICOLD\250505m304_Original Drawing\10297_24002_C-Plan\Profile\10297_24002_C-320_Sep 17, 2025 4:23 PM

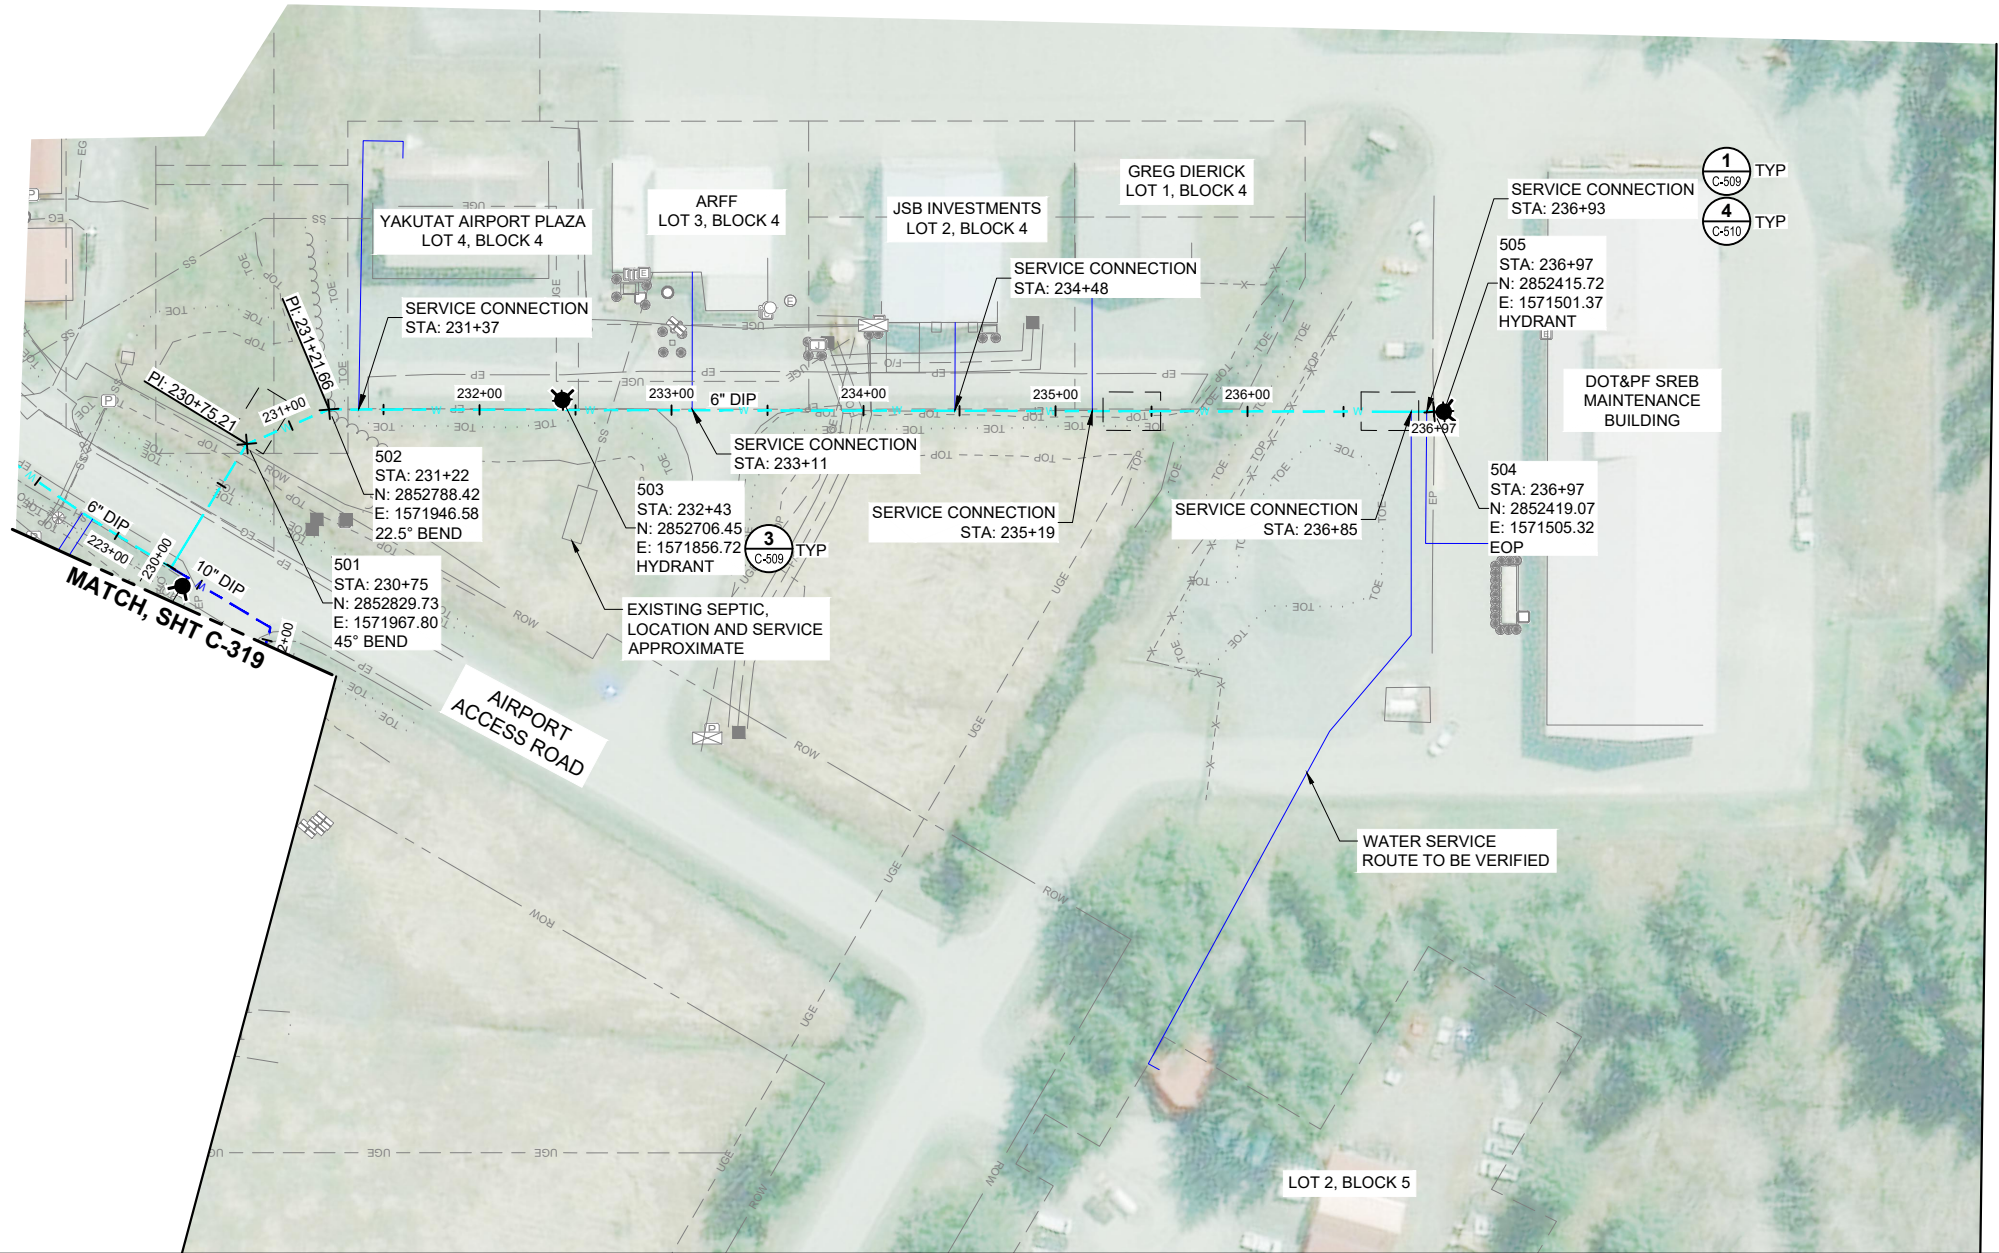

REVISIONS	
No.	Date
1	09/16/2025
2	08/27/2025

CONSULTANT :

Juneau, AK
9109 Mendota Rd. Ste. 4
Juneau, AK 99801
Phone: 907.586.3771
Fax: 907.586.3770
AEC 163270

PROJECT :

CITY & BOROUGH OF YAKUTAT
WATER SYSTEM EXTENSION

YAKUTAT, ALASKA

SHEET TITLE :

PLAN AND PROFILE -
AIRPORT ACCESS ROAD

DESIGN AMN
DRAWN HRB
CHECKED KAB
DATE 04-16-2025

PROJECT No.
10297.24002

SHEET NUMBER
C-320