
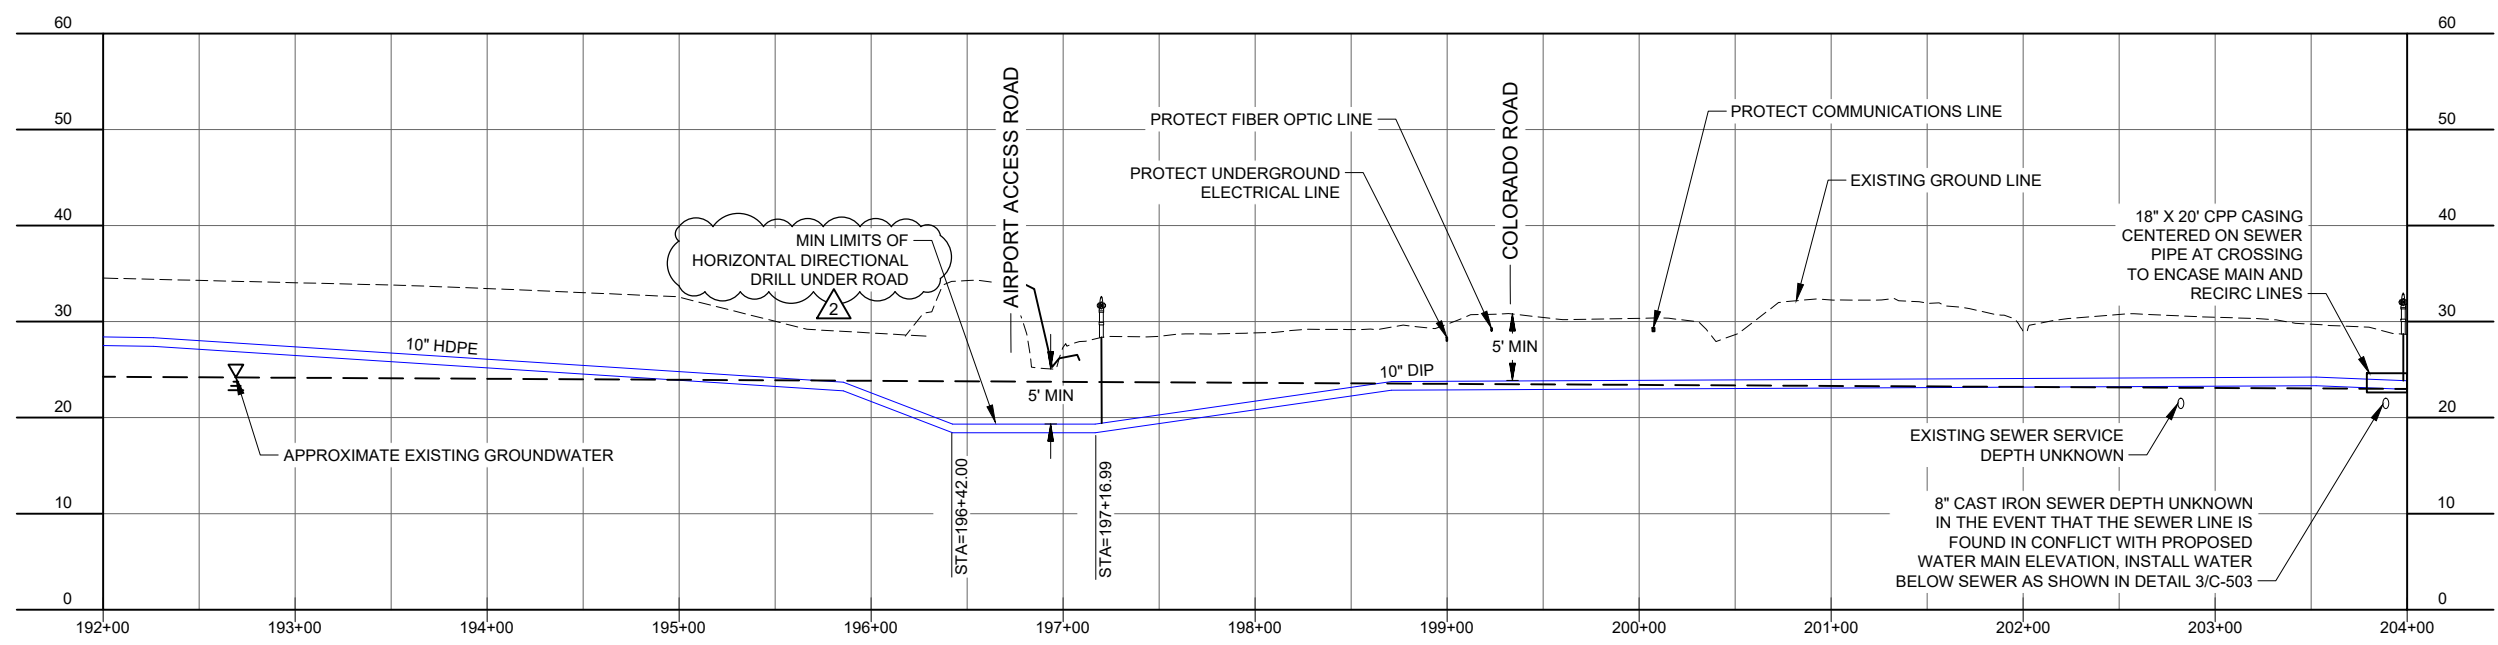
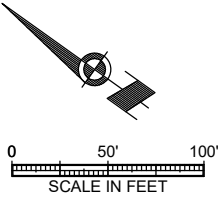


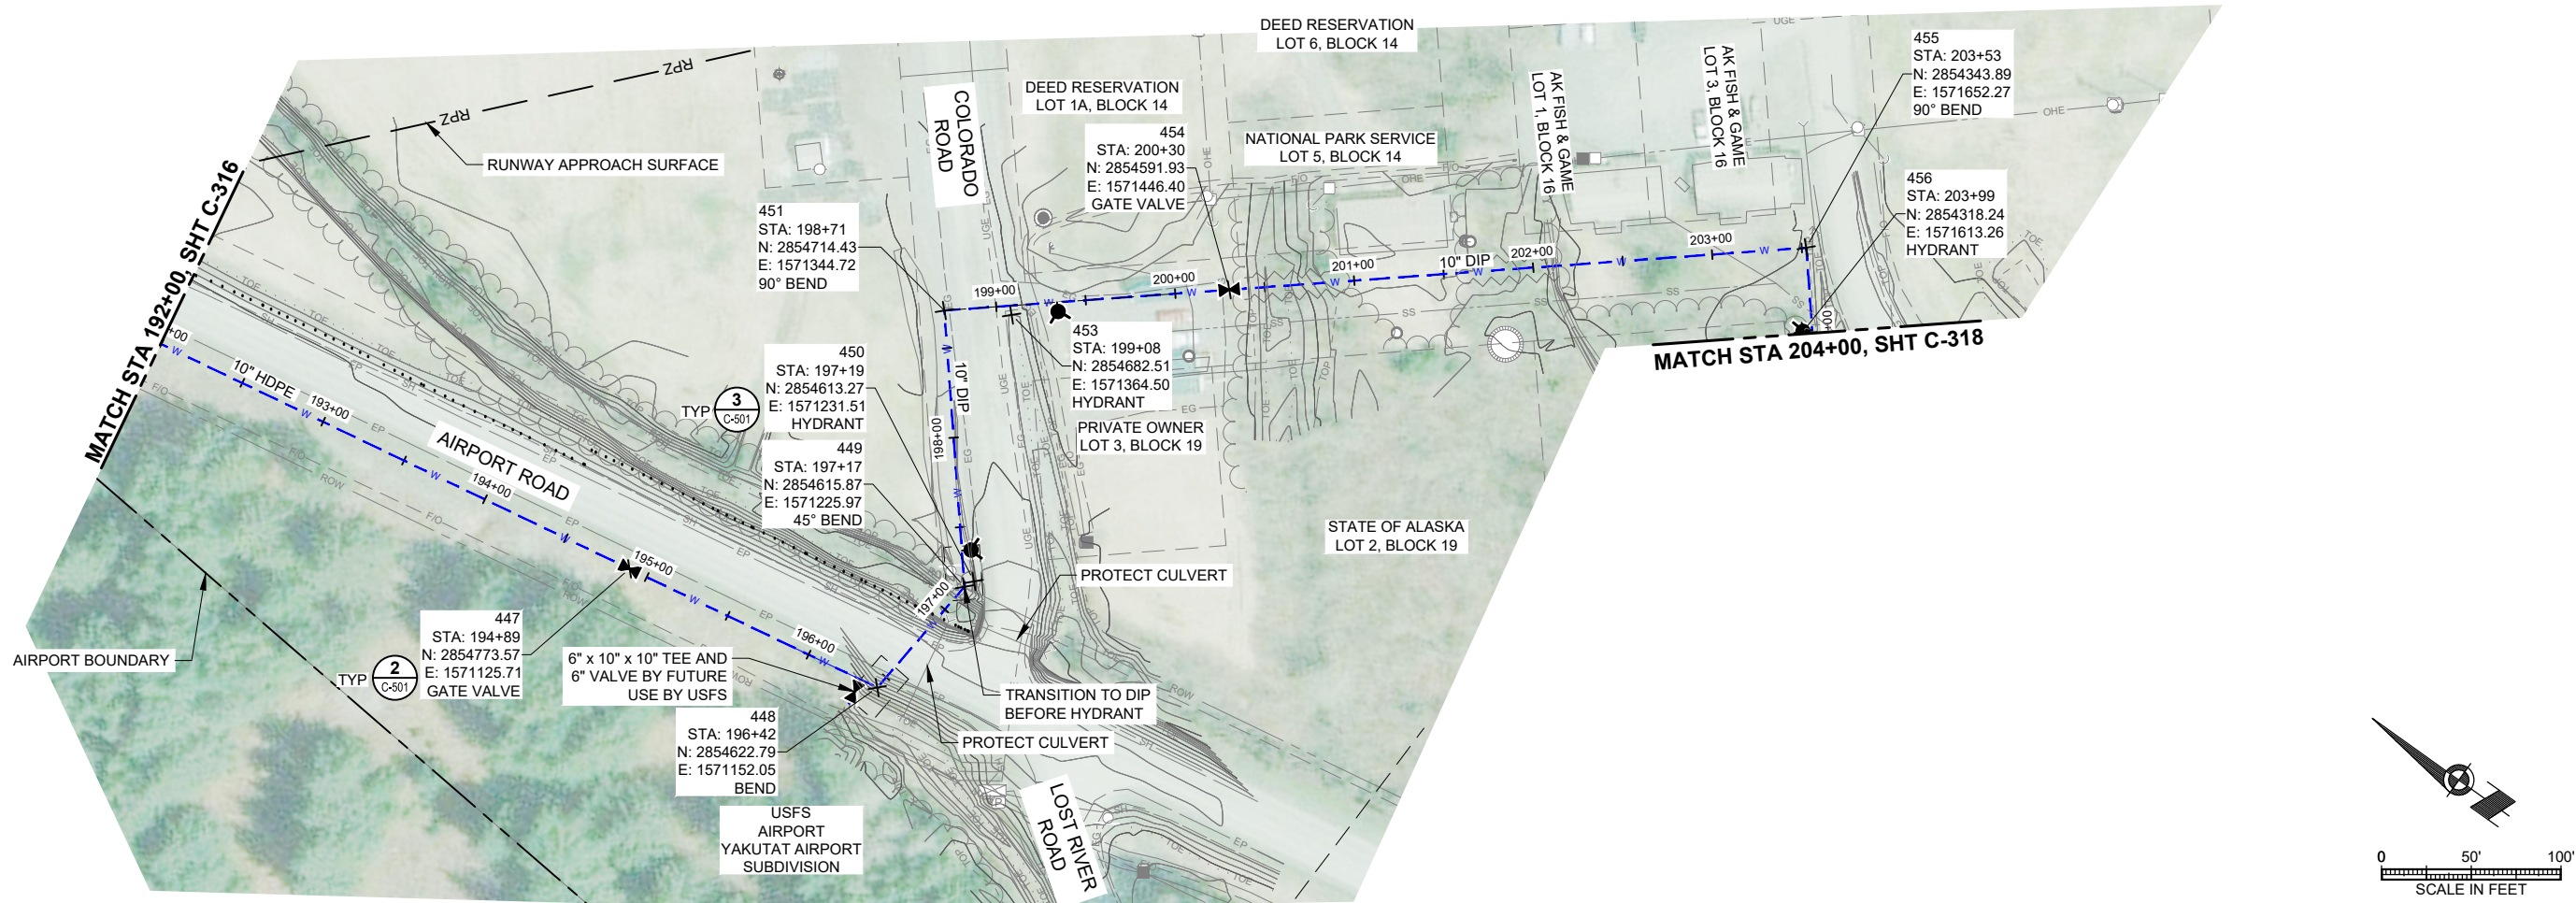

No.	Date	Item
1	09/16/2025	ADDENDUM No. 2
REVISIONS		

CONSULTANT :

STATE OF ALASKA
10297.24002
KAREN ANN BRADY
09/17/2025
REGISTERED PROFESSIONAL ENGINEER

Juneau, AK
9109 Mendocino Rd. Ste. 4
Juneau, AK 99801
Phone: 907.586.3771
Fax: 907.586.3771
AEC 163270

ASPEC

PROJECT :

CITY & BOROUGH OF YAKUTAT
WATER SYSTEM EXTENSION

YAKUTAT, ALASKA

SHEET TITLE :

PLAN AND PROFILE -
AIRPORT ROAD (14 OF 14)

DESIGN	AMN
DRAWN	HRB
CHECKED	KAB
DATE	04-16-2025

PROJECT No.
10297.24002

SHEET NUMBER
C-317