
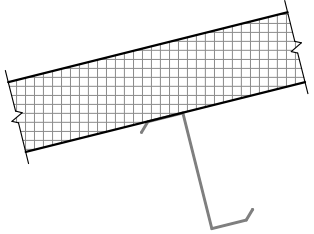
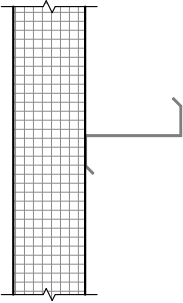
 
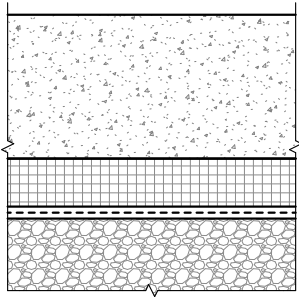


TYPICAL ASSEMBLIES	
ROOF DIAGRAM	ROOF ASSEMBLY TYPE
	RF-1 - PEMB 5" INSULATED METAL PANEL (U-.029 MAX) - FINISH, AS SELECTED BY OWNER - PEMB METAL PURLIN - PEMB STRUCTURE
WALL DIAGRAM	WALL ASSEMBLY TYPE
	EXT-1 - PEMB 2-1/2" INSULATED METAL PANEL (U-.050 MAX) - FINISH, AS SELECTED BY OWNER - PEMB METAL GIRT - PEMB STRUCTURE
	INT-1 (1) LAYER 5/8" GYPSUM BOARD 3-5/8" METAL STUDS (1) LAYER 5/8" GYPSUM BOARD INT-2 2-HR RATED (UL U419) (2) LAYERS 5/8" TYPE X GYPSUM BOARD 3-5/8" METAL STUDS (2) LAYERS 5/8" TYPE X GYPSUM BOARD NOTE: PROVIDE DEFLECTION TRACK AT TOP OF WALL CONDITIONS FOR INTERIOR PARTITIONS.
FLOOR DIAGRAM	FLOOR ASSEMBLY TYPE
	FL-1 - SEALED CONCRETE PER STRUCTURAL - RIGID INSULATION - VAPOR RETARDER PROVIDE A MINIMUM OF 3" RIGID INSULATION BELOW GRADE AT FOUNDATION.

DOOR SCHEDULE										
DOOR NUMBER	WIDTH	HEIGHT	DOOR MATERIAL	DOOR TYPE	DOOR FINISH	FRAME MATERIAL	FRAME FINISH	HARDWARE GROUP	FIRE RATING	COMMENTS
1	3'-0"	7'-0"	IHM	1	PAINT, PTD	IHM	PAINT, PTD	HWG-1	-	COLOR AS SELECTED BY OWNER
2	6'-0"	7'-0"	IHM	2	PAINT, PTD	IHM	PAINT, PTD	HWG-2	-	COLOR AS SELECTED BY OWNER
3	3'-0"	7'-0"	IHM	1	PAINT, PTD	IHM	PAINT, PTD	HWG-3	-	COLOR AS SELECTED BY OWNER

DOOR TYPES

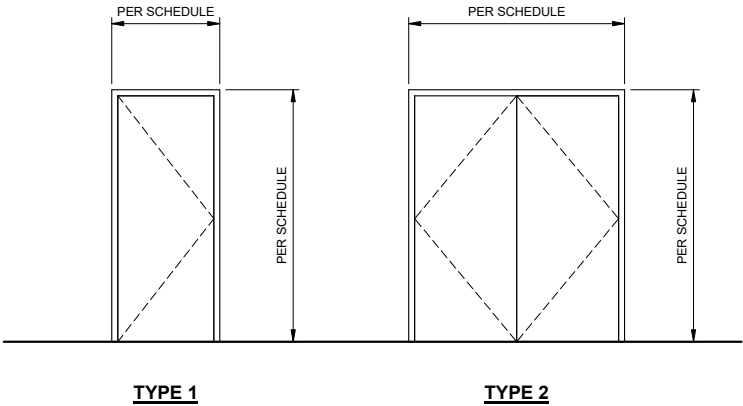


DOOR HARDWARE GROUPS

HWG-1			
• (3) EA	HINGE	FBB199NRP 4-1/2x4-1/2	STA
• (1) EA	CYLINDER, RIM	12E-7-2-S2-RP XL/C	BES
• (1) EA	CORE	1CX-7-X-2-626	BES
• (1) EA	CLOSER	QCD115 R X S/TAP	STC
• (1) EA	KICK PLATE	K0050 x 10" x 34"	TRI
• (1) EA	FLOOR STOP	1201	TRI
HWG-2			
• (6) EA	HINGE	FBB199NRP 4-1/2x4-1/2	STA
• (1) EA	CYLINDER, RIM	12-E-7-2-ST-RP XL/C	BES
• (1) EA	CORE	1CX-7-X-2-626	BES
• (2) EA	CLOSER	QCD115 R X S/TAP	STC
• (2) EA	KICK PLATE	K0050 x 10" x 34"	TRI
• (2) EA	FLOOR STOP	1201	TRI
HWG-3			
• (3) EA	HINGE	FBB168 4-1/2x4-1/2	STA
• (1) EA	MORTISE LOCKSET	45-7-AB-15-J X L/C	BES
• (1) EA	CORE	1CX-7-X-2-626	BES
• (1) EA	DOOR SEAL	5050B x 17"	NGP
• (1) EA	KICK PLATE	K0050 x 10" x 34"	TRI
• (1) EA	FLOOR STOP	1201	TRI

FINISH SCHEDULE									
ROOM NUMBER	ROOM NAME	MATL		WALL 1 - NORTH	WALL 2 - EAST	WALL 3 - SOUTH	WALL 4 - WEST	CEILING	COMMENTS
		MAT	BASE	FINISH	FINISH	FINISH	FINISH	MAT	
001	COVERED EXTERIOR	FL-1	-	FACTORY	N/A	FACTORY	FACTORY	OTS, FACTORY	SEE NOTES
002	STORAGE	FL-1	-	FACTORY	FACTORY	PTD	FACTORY	OTS, FACTORY	SEE NOTES
003	GENERATOR	FL-1	-	FACTORY	PTD	FACTORY	FACTORY	OTS, FACTORY	SEE NOTES
004	MECHANICAL	FL-1	-	FACTORY, PTD	FACTORY, PTD	FACTORY	PTD	OTS, FACTORY	SEE NOTES
005	CHLORINE ROOM	FL-1	-	PTD	FACTORY	PTD	PTD	OTS, FACTORY	SEE NOTES

FINISH SCHEDULE


FL-1	CONCRETE SEALER (BASIS OF DESIGN: CHEMICAL PRODUCTS INDUSTRIES, CP-1007 DENSIFIER).
PTD	PAINTED, COLOR TO BE DECIDED.
FACTORY	STANDARD FINISH BY PEMB PANEL MANUFACTURER, TO BE DECIDED.
OTS	OPEN TO STRUCTURE

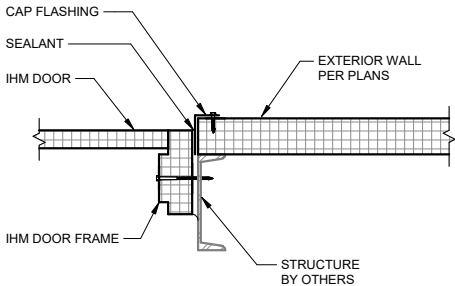

1

A-401

IHM DOOR JAMB
SCALE: 1 1/2" = 1'-0"

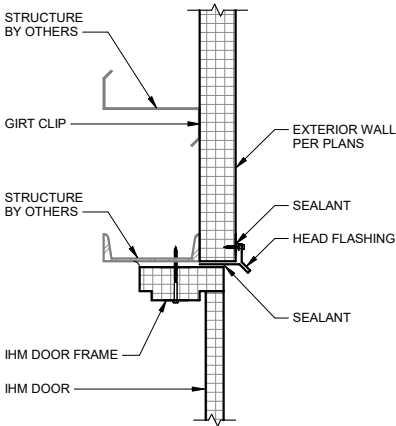

2

A-401

IHM DOOR HEAD
SCALE: 1 1/2" = 1'-0"

No.	Date	Item
REVISIONS		

CONSULTANT :



Juneau, AK

9103 Wendenhall Mall Rd, Ste 4
Juneau, AK 99801
Phone: 907.780.6060
www.respec.com
AECC163270



PROJECT :

**CITY & BOROUGH OF YAKUTAT
WATER SYSTEM EXTENSION**

YAKUTAT, ALASKA

SHEET TITLE :

**ASSEMBLIES, DOOR SCHEDULE,
DETAILS**

DESIGN	TKM
DRAWN	DJM
CHECKED	TKM
DATE	04-16-2025

PROJECT No.
10297.24002

SHEET NUMBER

A-401