
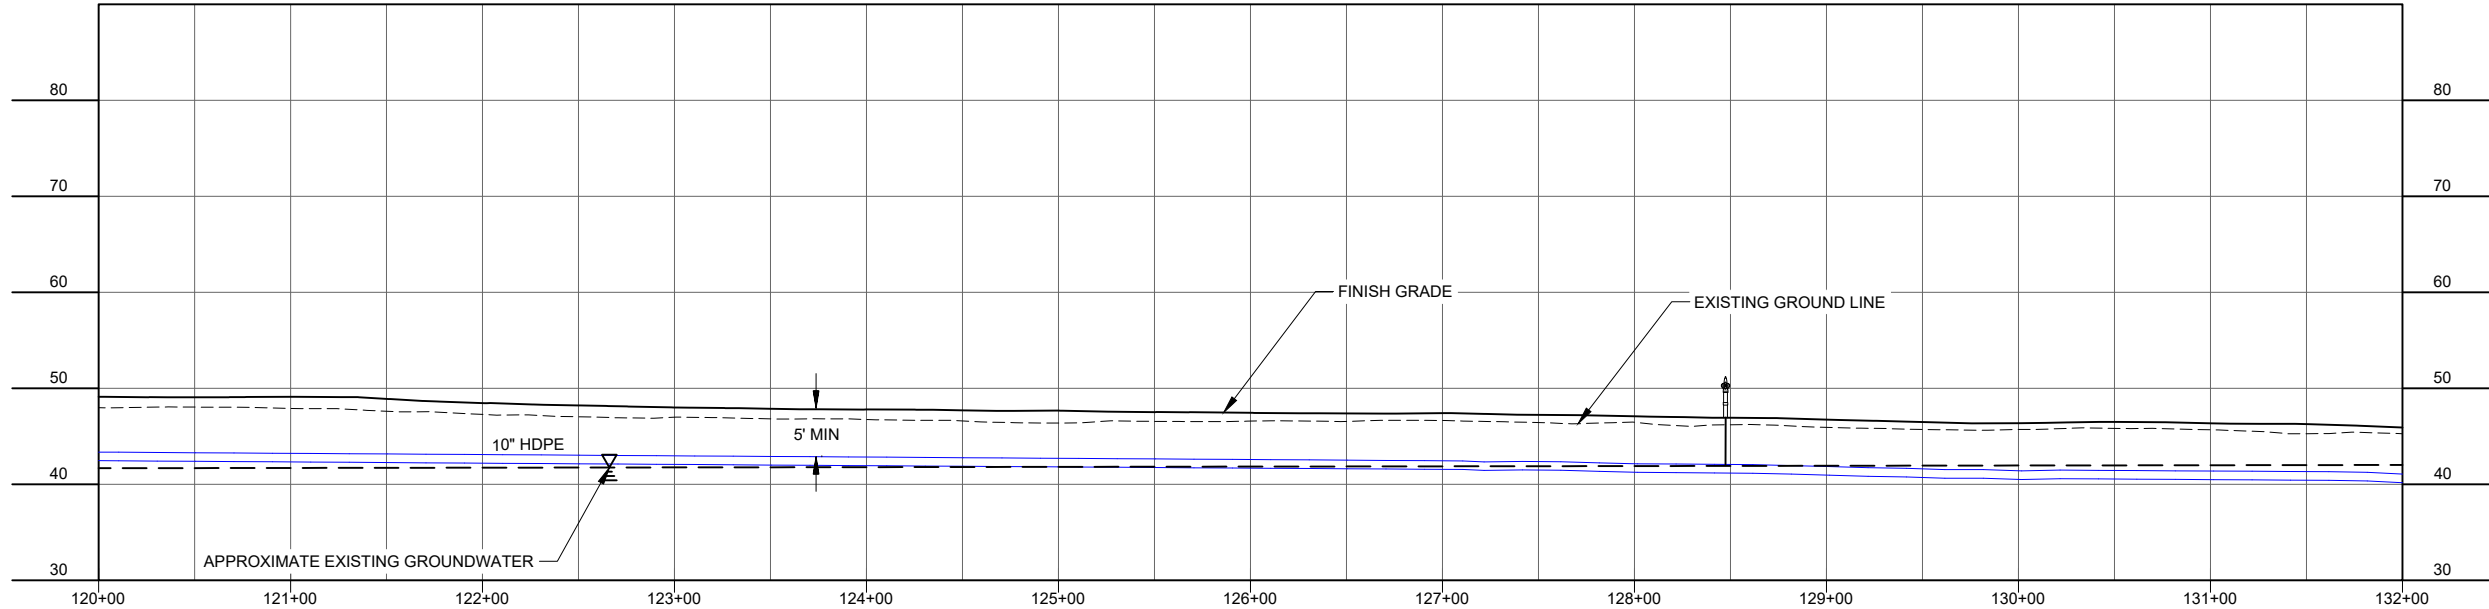
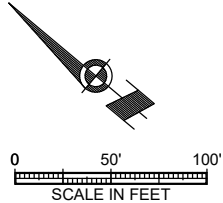


1" IF THIS BAR DOES NOT MEASURE EXACTLY ONE INCH, THE SCALE OF THIS DRAWING HAS BEEN ALTERED DURING ITS PRODUCTION, AFFECTING ALL LABELED SCALES

N:\Projects\10297.24002\311_Airport_Wtr_Ext\10297.24002-C-PlanProfile\10297.24002-C-311.dwg 18-Apr-2025 9:16 AM

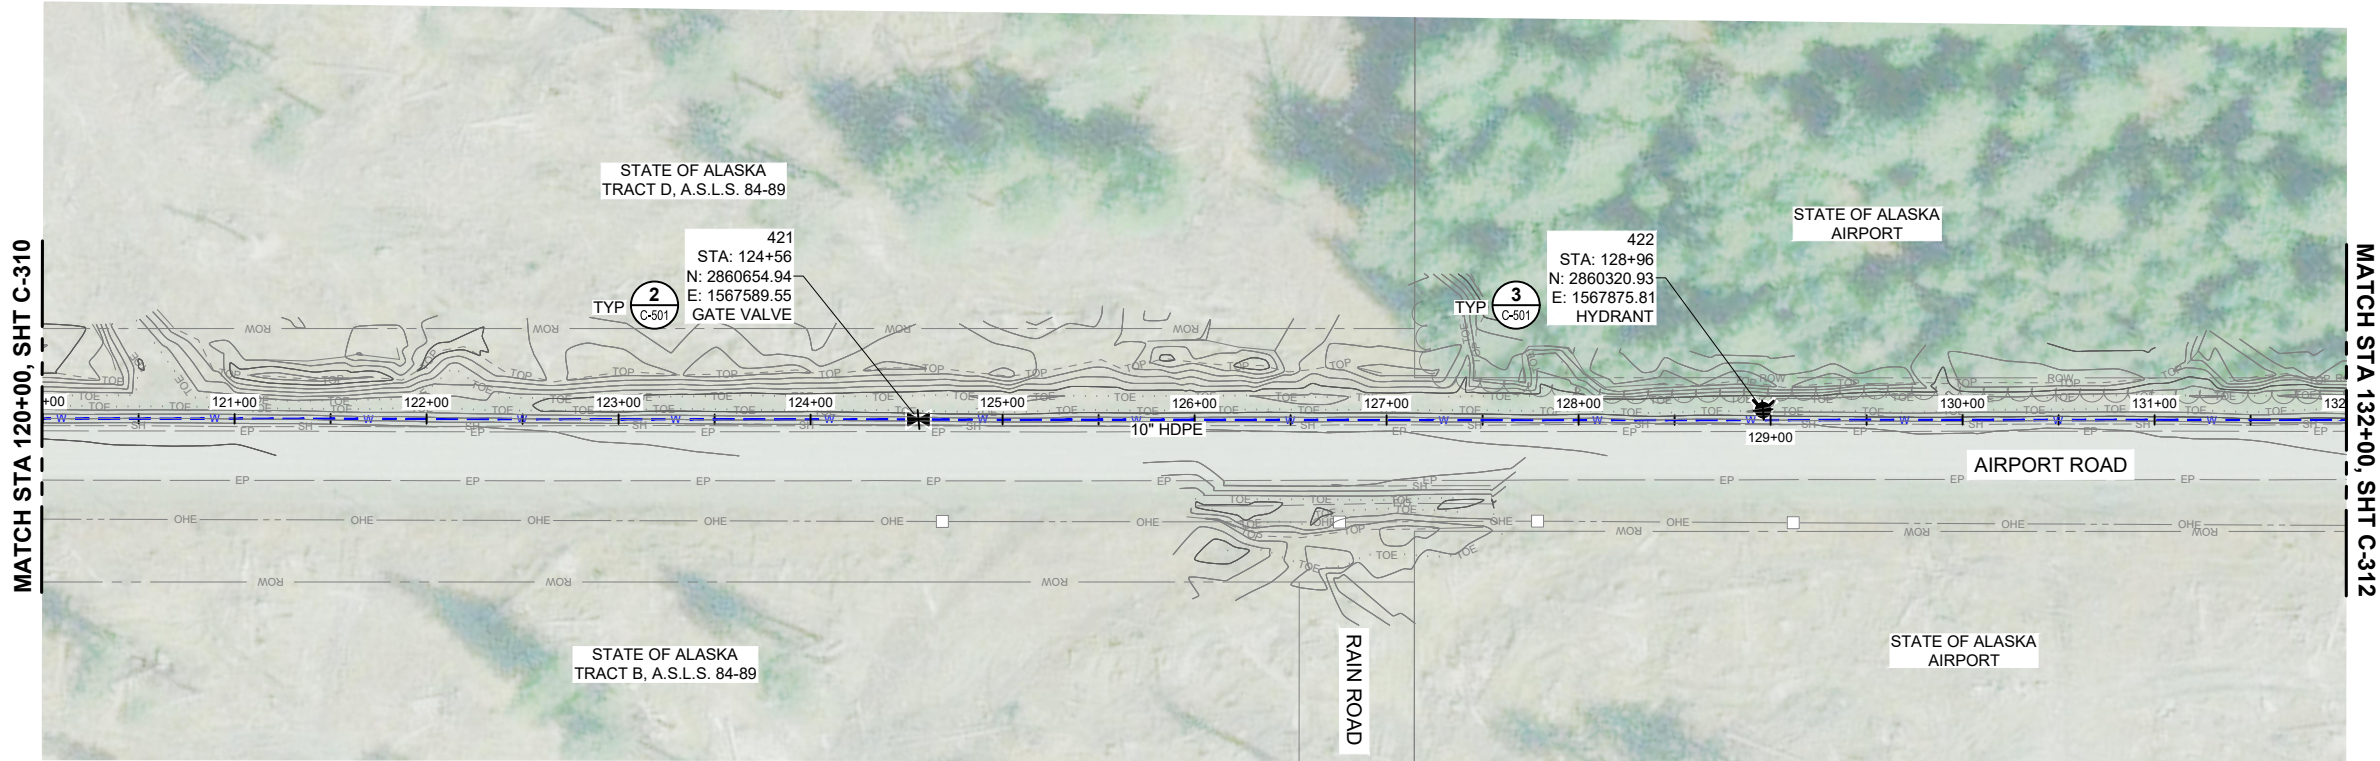

CONSULTANT :

KAREN ANN BRADY
04/16/2025
CE 11523
REGISTERED PROFESSIONAL ENGINEER

PROJECT :

CITY & BOROUGH OF YAKUTAT
WATER SYSTEM EXTENSION

YAKUTAT, ALASKA

SHEET TITLE :

PLAN AND PROFILE -
AIRPORT ROAD (8 OF 14)

DESIGN

AMN

DRAWN

HRB

CHECKED

KAB

DATE

04-16-2025

PROJECT No.

10297.24002

SHEET NUMBER

C-311

Juneau, AK

9109 Mendota Rd. Ste. 4
Juneau, AK 99801
Phone: 907.586.3771
Fax: 907.586.3771
AEC0163270