
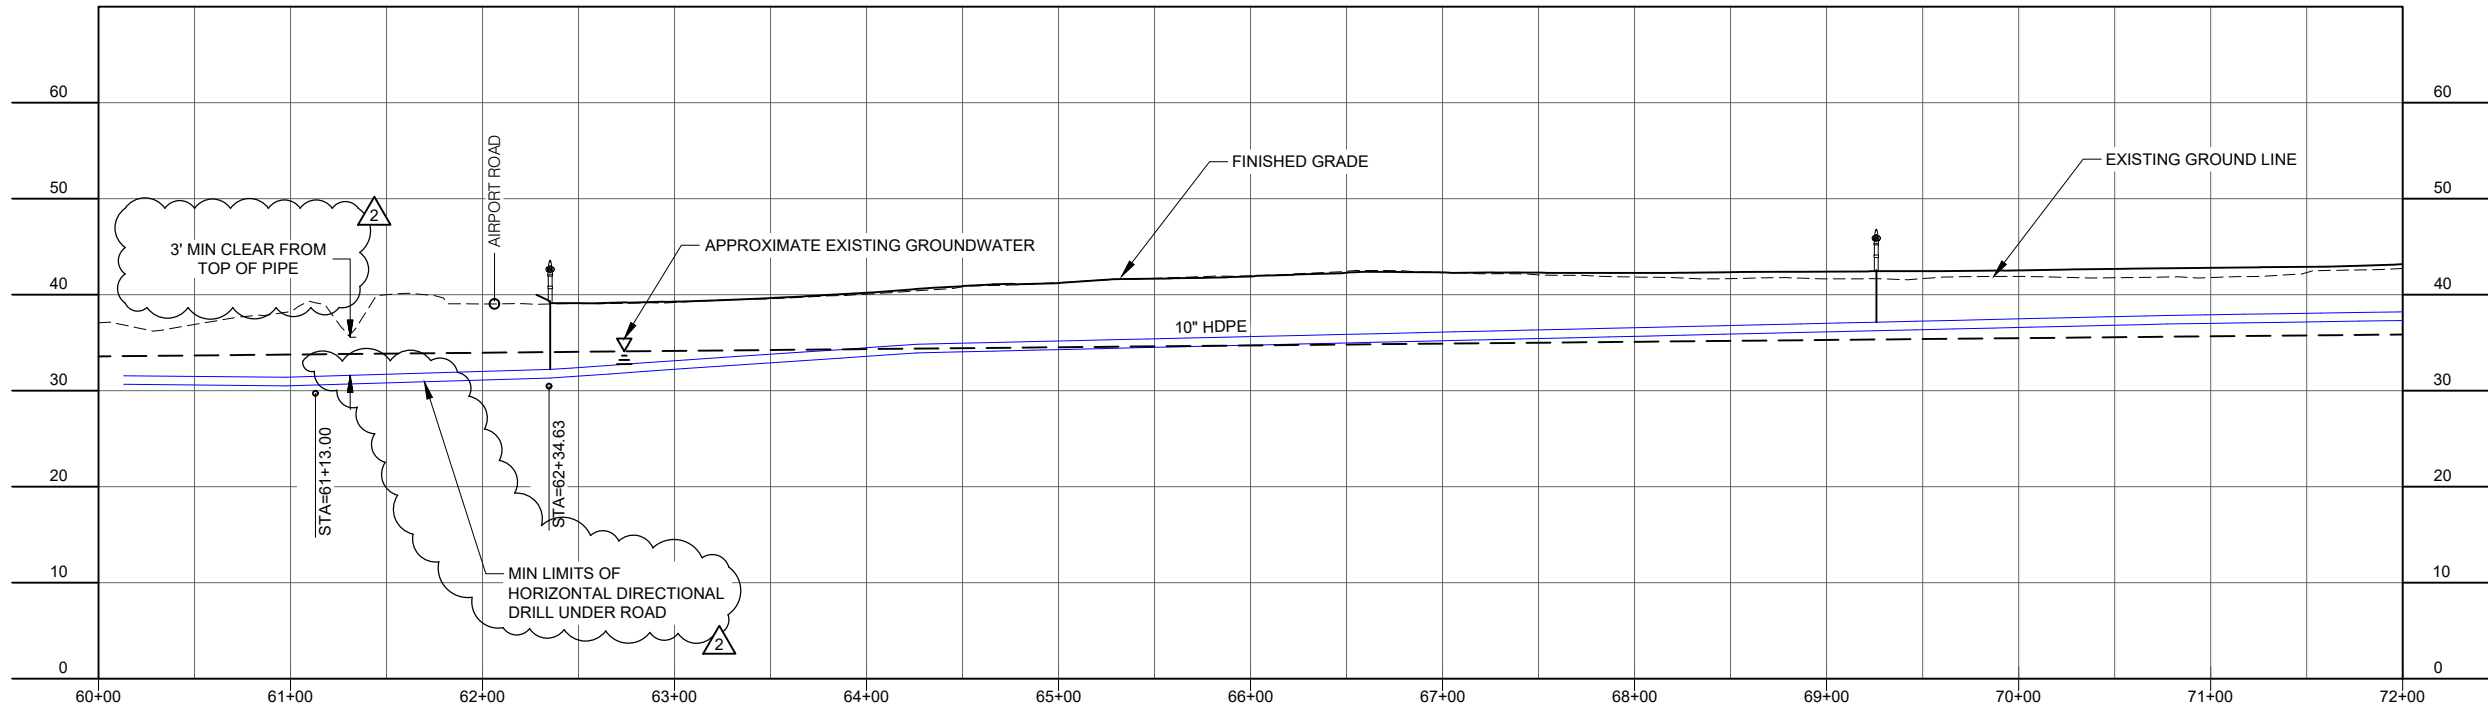
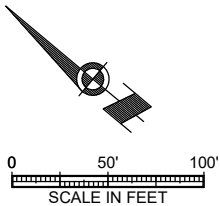


1" IF THIS BAR DOES NOT MEASURE EXACTLY ONE INCH, THE SCALE OF THIS DRAWING HAS BEEN ALTERED DURING IT'S PRODUCTION, AFFECTING ALL LABELED SCALES

N:\Projects\10297_24002_C306_Airport_Wtr_Ext\ICOLD\25\05\0304_Original Drawings\10297_24002_C-PlanProfile\10297_24002_C-PlanProfile\10297_24002_C-PlanProfile.dwg 09/17/2025 4:22 PM

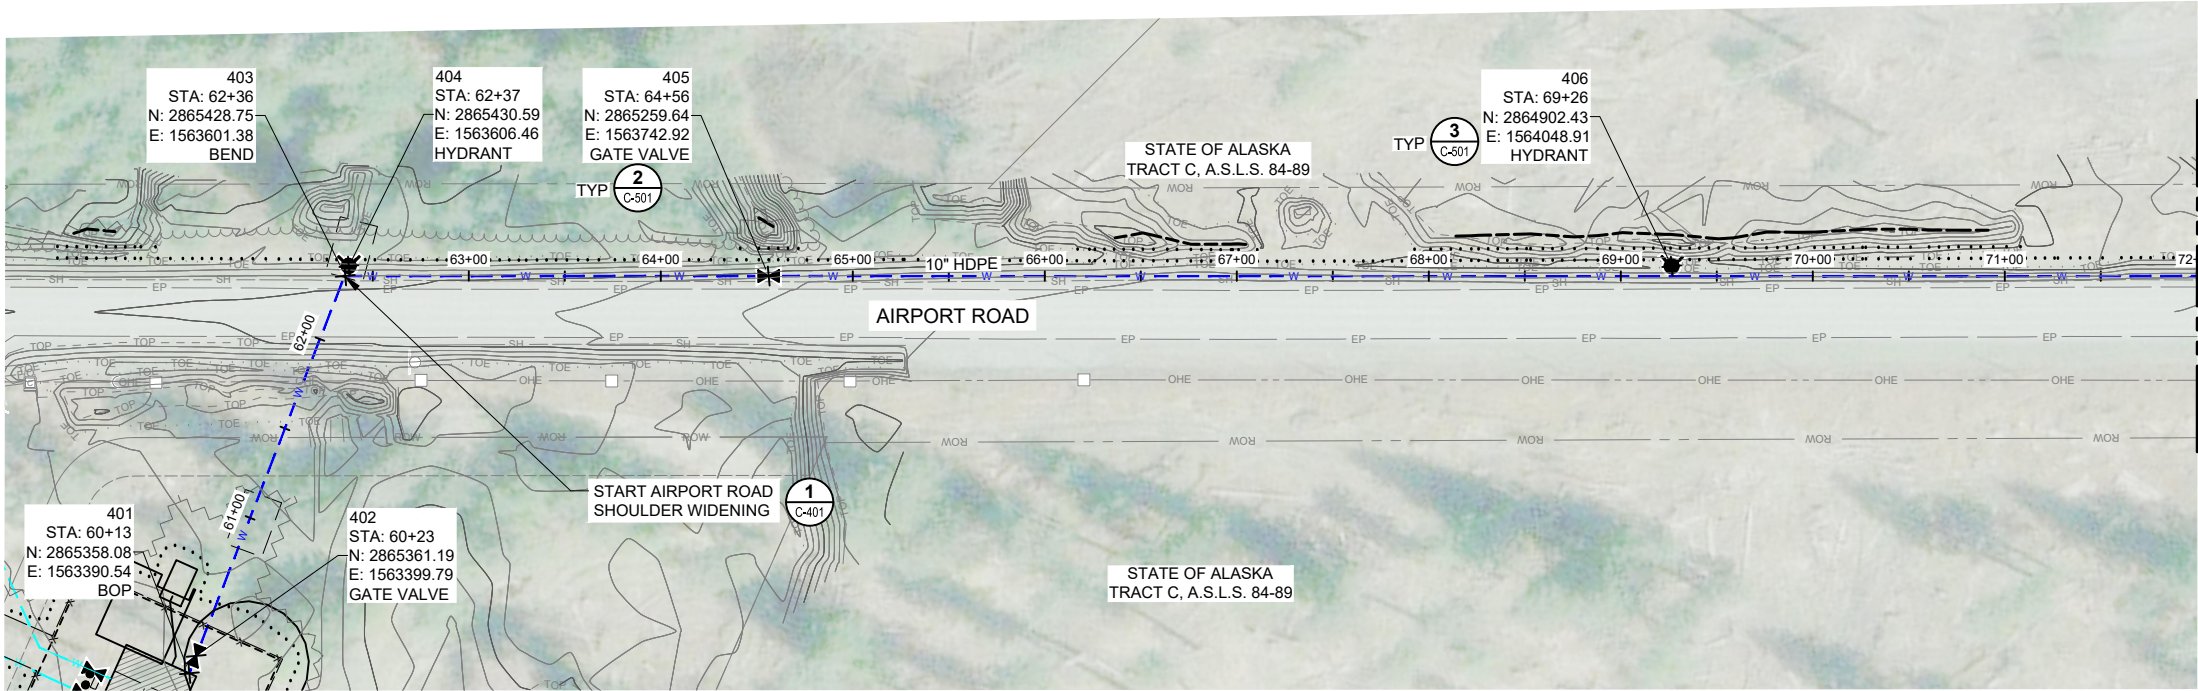

No.	Date	Item
1	09/16/2025	ADDENDUM No. 2
REVISIONS		

CONSULTANT :

STATE OF ALASKA
10297.24002
Karen Ann Brady
09/17/2025
REGISTERED PROFESSIONAL ENGINEER

Juneau, AK
9109 Mendota Rd. Ste. 4
Juneau, AK 99801
Phone: 907.586.3771
Fax: 907.586.3771
AEC 163270

ASPEC

PROJECT :
**CITY & BOROUGH OF YAKUTAT
WATER SYSTEM EXTENSION**

YAKUTAT, ALASKA

SHEET TITLE :
**PLAN AND PROFILE -
AIRPORT ROAD (3 OF 14)**

DESIGN	AMN
DRAWN	HRB
CHECKED	KAB
DATE	04-16-2025

PROJECT No.
10297.24002

SHEET NUMBER
C-306