



NOTES:

1. GROUNDWATER DEPTHS SHOWN ON PROFILE SHEETS IS APPROXIMATE AND ELEVATIONS WERE INTERPOLATED FROM GROUND WATER MEASUREMENTS TAKEN ON 12/15/2025.

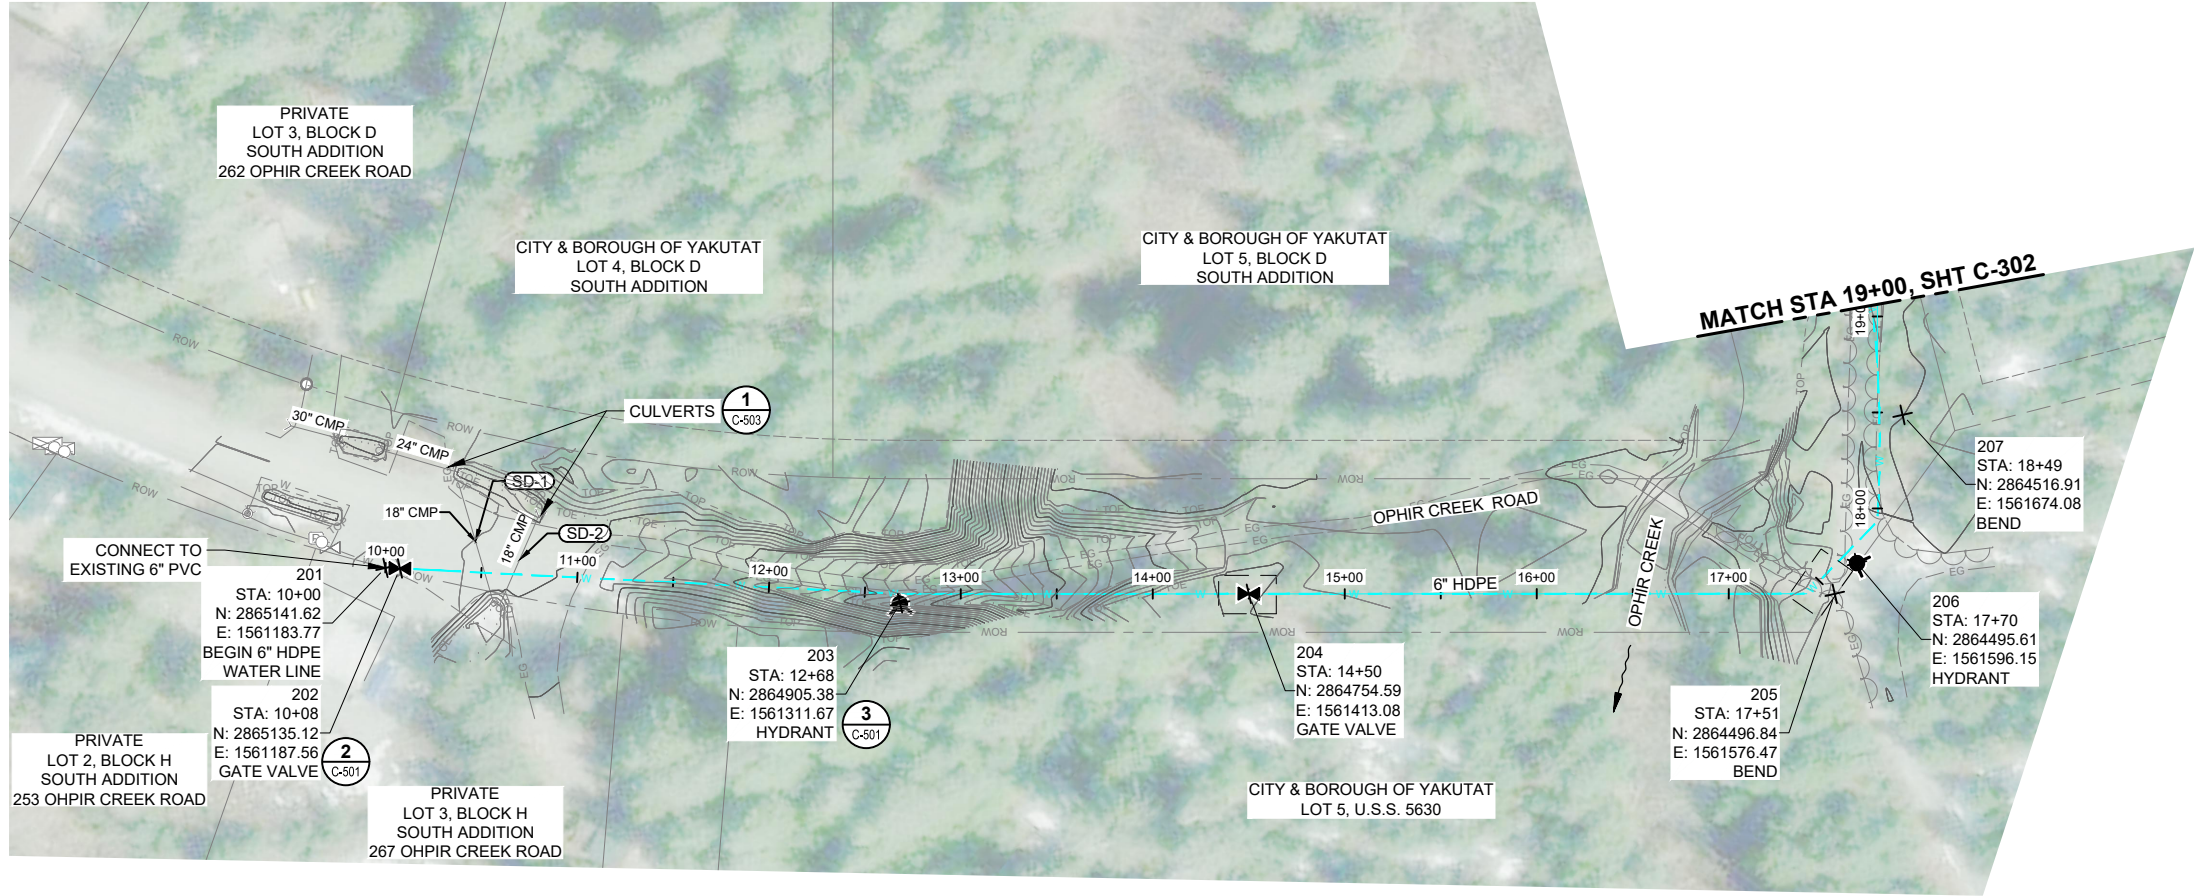

CONSULTANT :

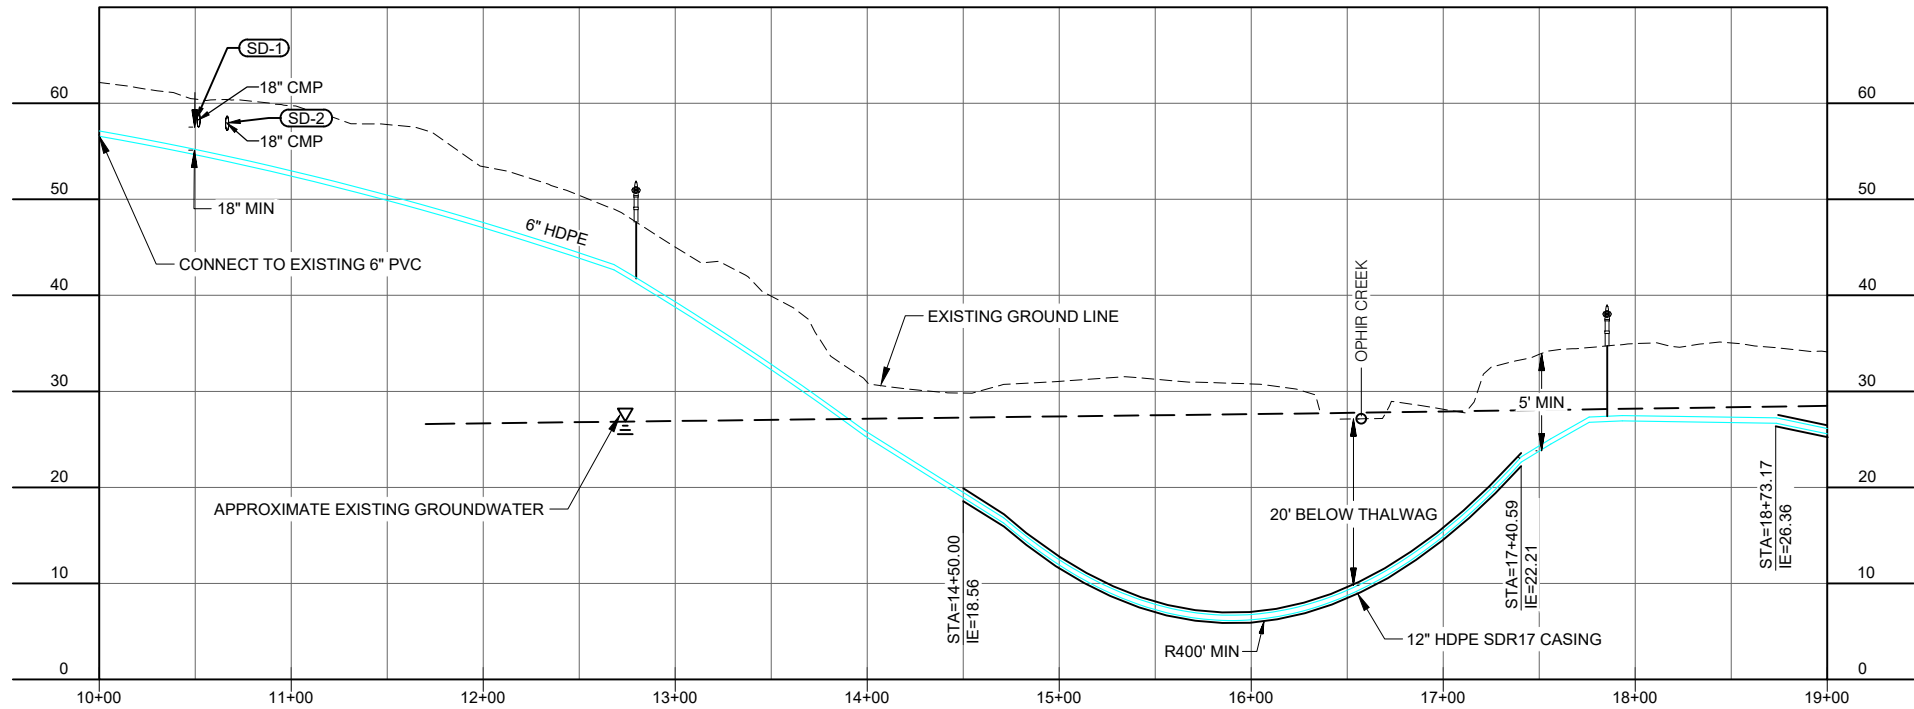

Juneau, AK
9103 Mendota Rd. Ste. 4
Juneau, AK 99801
Phone: 907.586.3771
Fax: 907.586.3771
AEC 163270



PROJECT :
CITY & BOROUGH OF YAKUTAT
WATER SYSTEM EXTENSION

YAKUTAT, ALASKA

SHEET TITLE :

PLAN AND PROFILE -
OPHIR CREEK ROAD

DESIGN	AMN
DRAWN	HRB
CHECKED	KAB
DATE	08-12-2025

PROJECT No.
10297.24002

SHEET NUMBER

C-301