
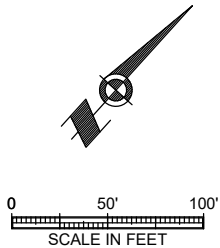
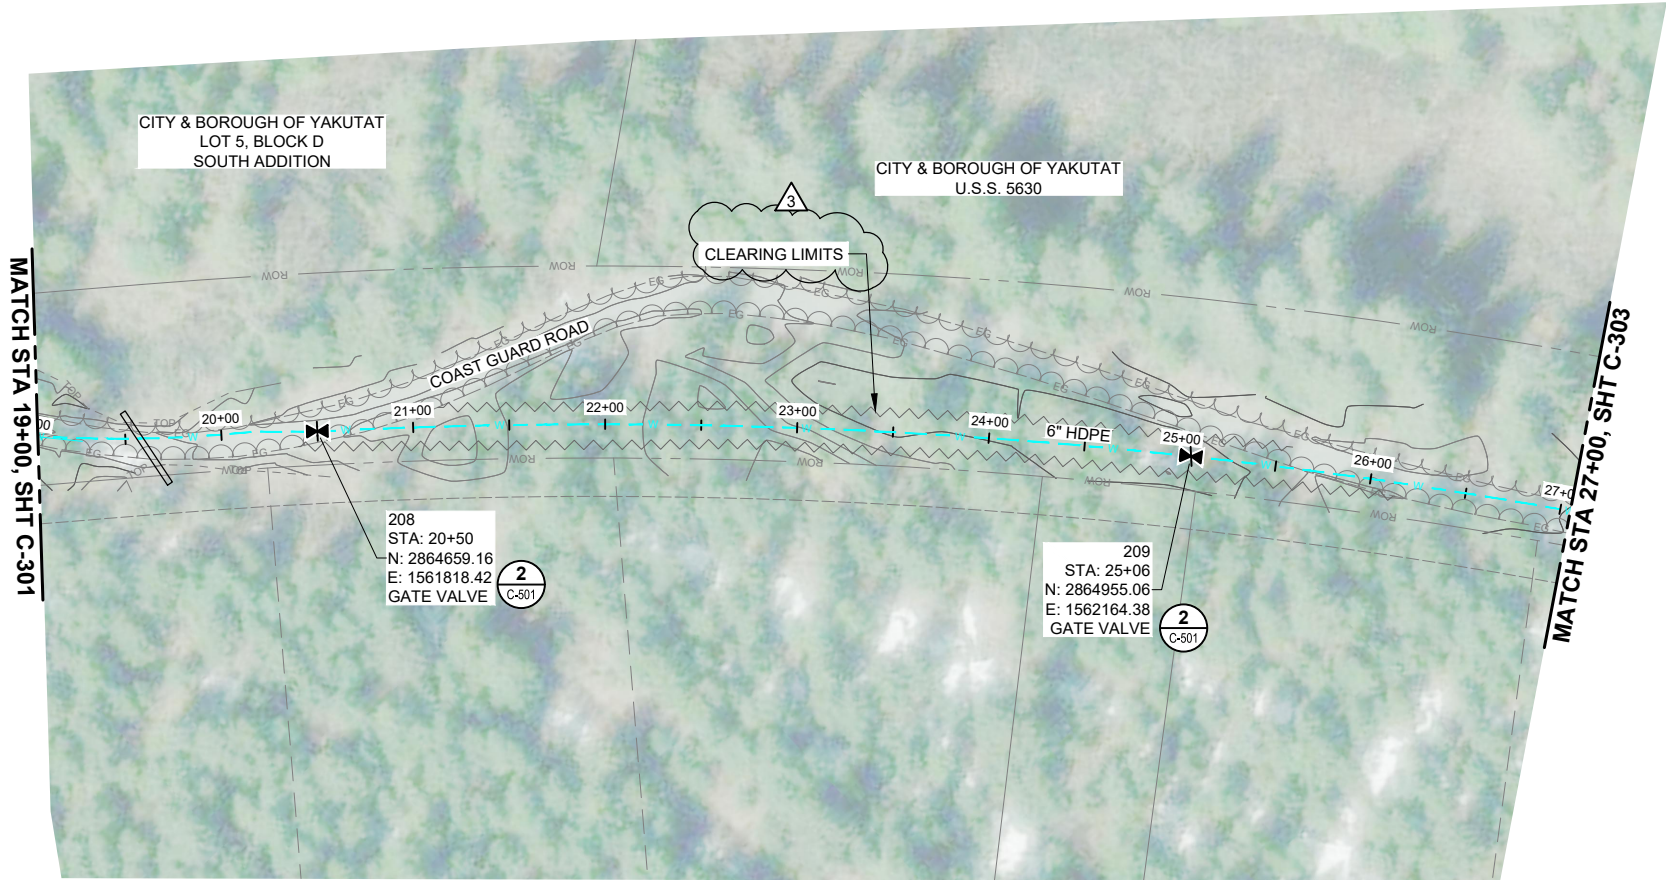


1" IF THIS BAR DOES NOT MEASURE EXACTLY ONE INCH, THE SCALE OF THIS DRAWING HAS BEEN ALTERED DURING IT'S PRODUCTION, AFFECTING ALL LABELED SCALES

N:\Projects\10297_24002_C302_Airport_Wtr_Ext\ICOLD\250505m304_Original Drawings\10297_24002_C-Plan\Profile\hdpe C-302 Sep 24, 2025 3:24 PM

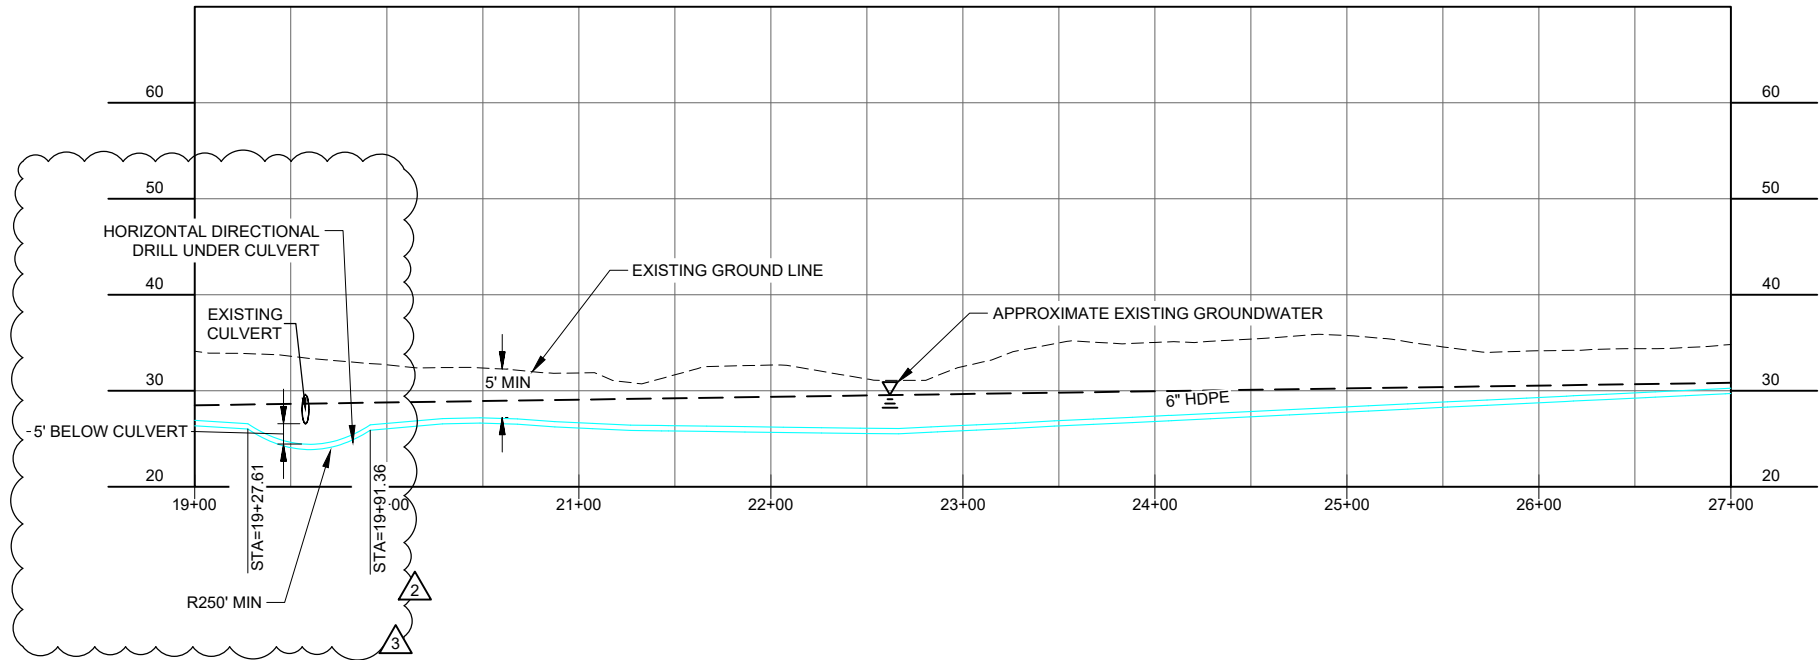

No.	Date	Item
REVISIONS		
1	09/24/2025	ADDENDUM No. 3
2	09/16/2025	ADDENDUM No. 2

DESIGN	AMN
DRAWN	HRB
CHECKED	KAB
DATE	04-16-2025
PROJECT No. 10297.24002	
SHEET NUMBER C-302	

SHEET TITLE :
PLAN AND PROFILE -
COAST GUARD ROAD (1 OF 2)

PROJECT :
CITY & BOROUGH OF YAKUTAT
WATER SYSTEM EXTENSION

YAKUTAT, ALASKA

Juneau, AK
9103 Mendota Mall Rd. Ste. 4
Juneau, AK 99801
Phone: 907.580.6060
Fax: 907.586.3771
AEC 163270

STATE OF ALASKA
49 TH
KAREN ANN BRADY
09/24/2025
061152
REGISTERED PROFESSIONAL ENGINEER

CONSULTANT :