

1"

IF THIS BAR DOES NOT MEASURE EXACTLY ONE INCH, THE SCALE OF THIS DRAWING HAS BEEN ALTERED DURING IT'S PRODUCTION, AFFECTING ALL LABELED SCALES

N:\Projects\I0297.24002-CBY_Airport_Wtr_Ext\COLD\25y05m30d_Original Drawings\I0297.24002-C-PlanProfile6inchHDPE: C-309 Sep 24, 2025 3:25 PM

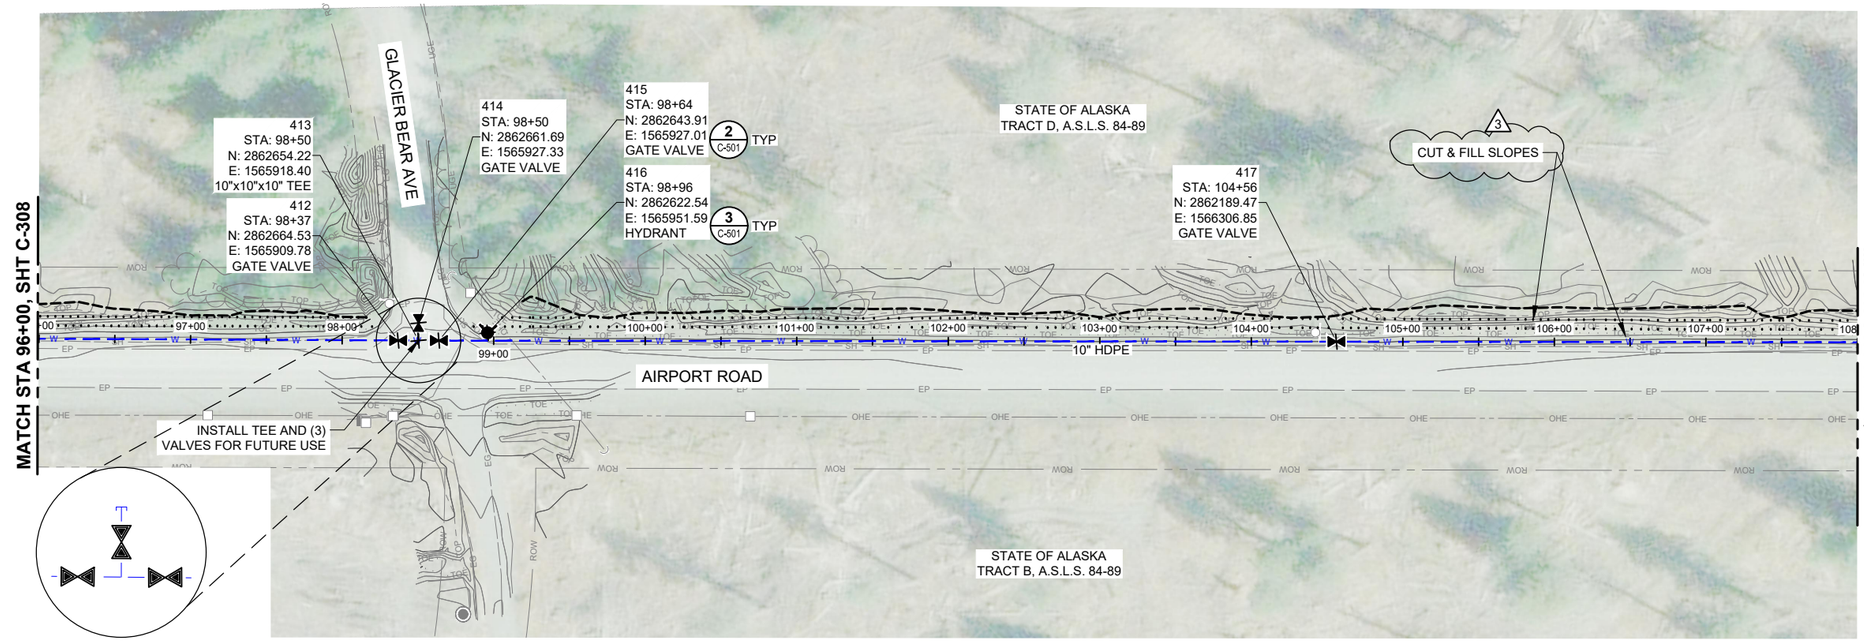

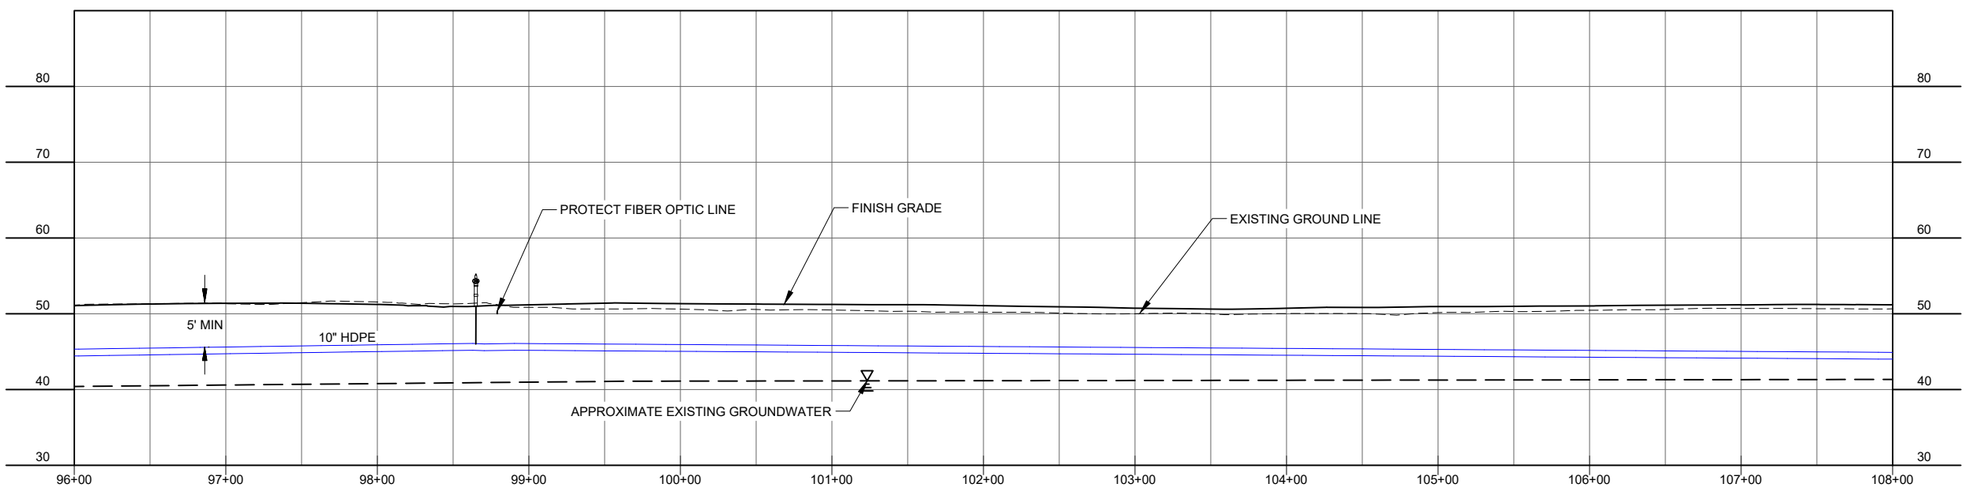

No.	Date	Item
3	09/24/2025	ADDENDUM No. 3

REVISIONS

CONSULTANT :

STATE OF ALASKA
I0297.24002
49 TH
KAREN ANN BRADY
09/24/2025
CE 11523
REGISTERED PROFESSIONAL ENGINEER

Juneau, AK
9109 Mendenhall Mall Rd, Ste. 4
Juneau, AK 99801
Phone: 907.780.6060
Fax: 907.586.3771
AECC 163270

PROJECT :
CITY & BOROUGH OF YAKUTAT
WATER SYSTEM EXTENSION
YAKUTAT, ALASKA

SHEET TITLE :
PLAN AND PROFILE -
AIRPORT ROAD (6 OF 14)

DESIGN	AMN
DRAWN	HRB
CHECKED	KAB
DATE	04-16-2025

PROJECT No.
I0297.24002

SHEET NUMBER
C-309