

IF THIS BAR DOES NOT MEASURE EXACTLY ONE INCH, THE SCALE OF THIS DRAWING HAS BEEN ALTERED DURING IT'S PRODUCTION, AFFECTING ALL LABELED SCALES
1"

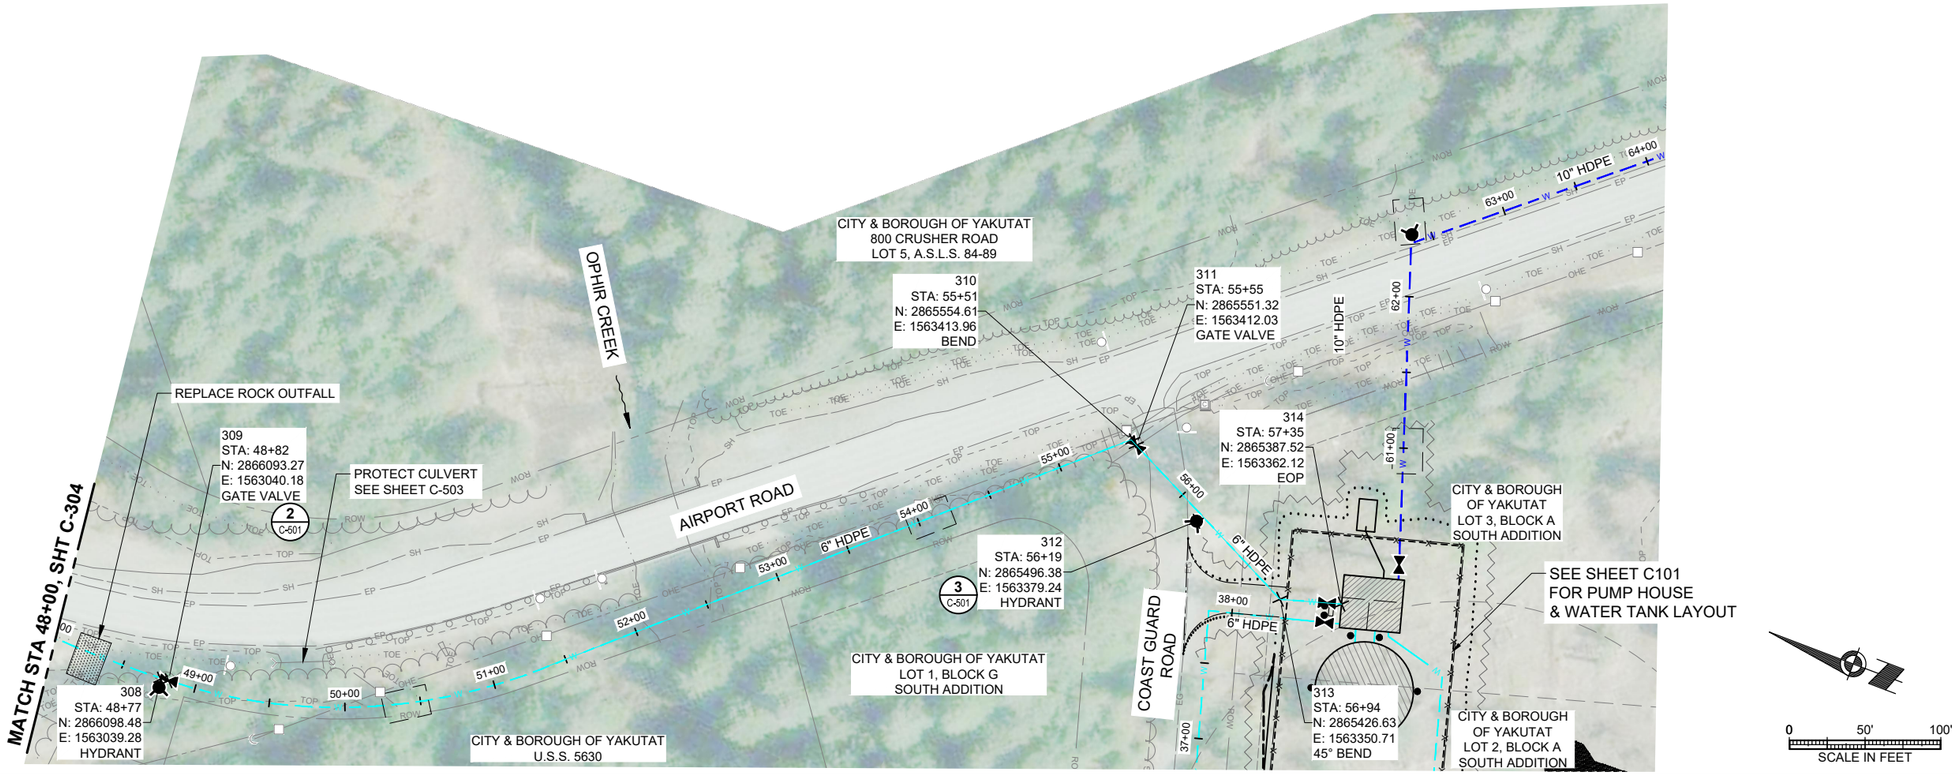

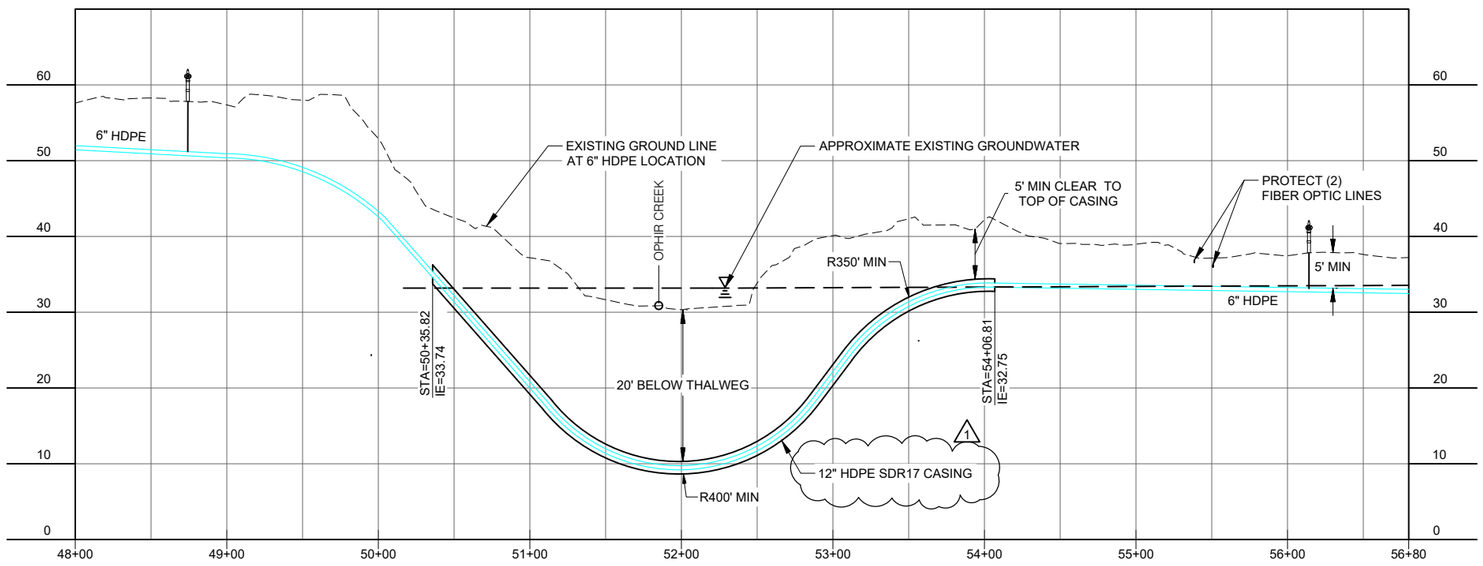

No.	Date	Item
1	08/27/2025	ADDENDUM No. 1

REVISIONS

CONSULTANT :

STATE OF ALASKA
AK 10297.24002 CBY
49 TH
KAREN ANN BRADY
CE 11523
REGISTERED PROFESSIONAL ENGINEER
08/27/2025

Juneau, AK
9109 Mendenhall Mall Rd, Ste. 4
Juneau, AK 99801
Phone: 907.780.6060
Fax: 907.586.3771
AECC163270
RESPEC

PROJECT :
CITY & BOROUGH OF YAKUTAT
WATER SYSTEM EXTENSION
YAKUTAT, ALASKA

SHEET TITLE :
PLAN AND PROFILE -
AIRPORT ROAD (2 OF 14)

DESIGN	AMN
DRAWN	HRB
CHECKED	KAB
DATE	04-16-2025

PROJECT No.
I0297.24002

SHEET NUMBER
C-305

N:\Projects\I0297.24002-CBY_Airport_Wtr_Ext\C\OLD\25y05m30d_Original Drawings\I0297.24002-C-PlanProfileEInch-HDPE: C-305 Aug 26, 2025 1:24 PM