


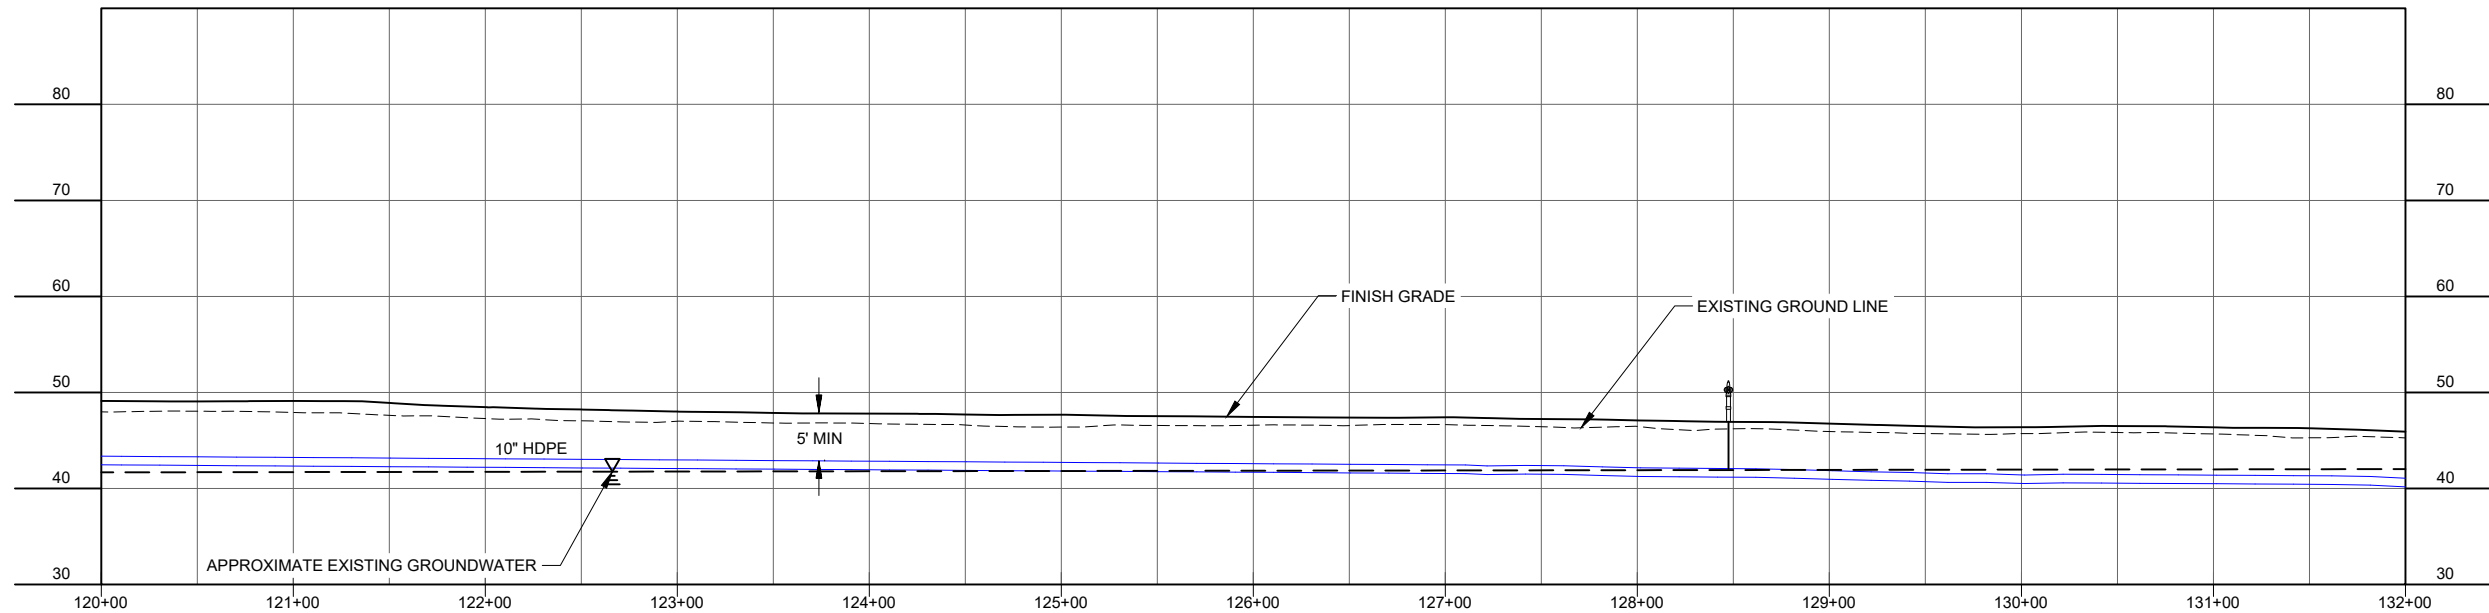

DESIGN	AMN
DRAWN	HRB
CHECKED	KAB
DATE	04-16-2025
PROJECT No. 10297.24002	
SHEET NUMBER C-311	

YAKUTAT, ALASKA

CONSULTANT :