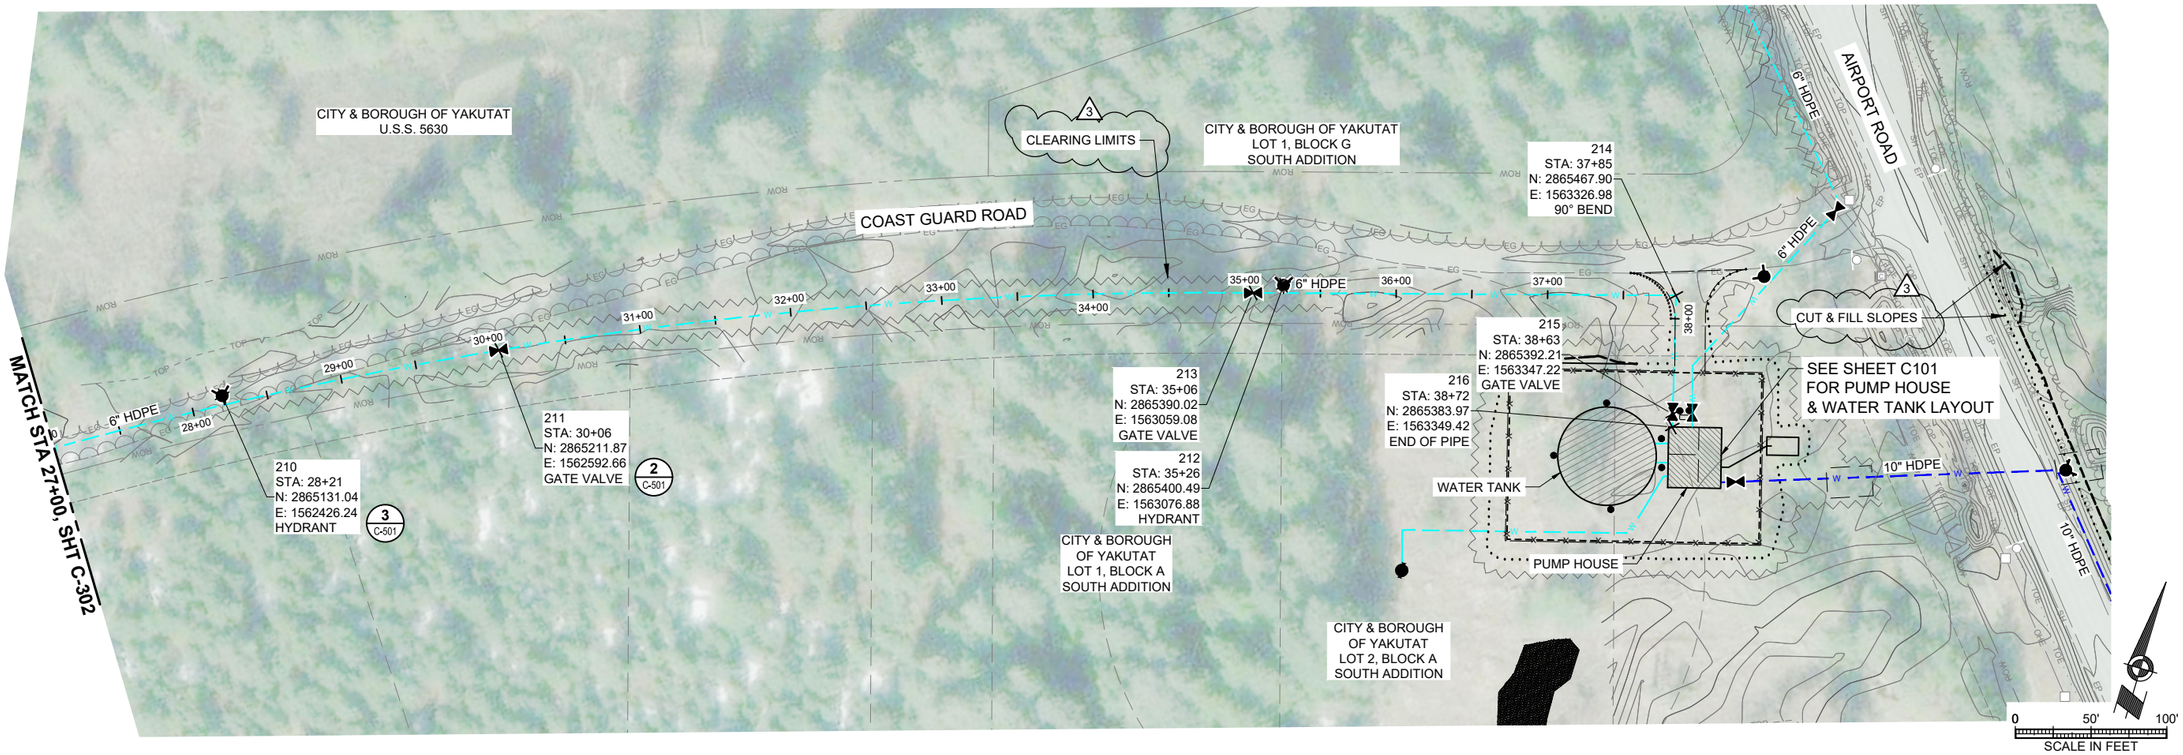

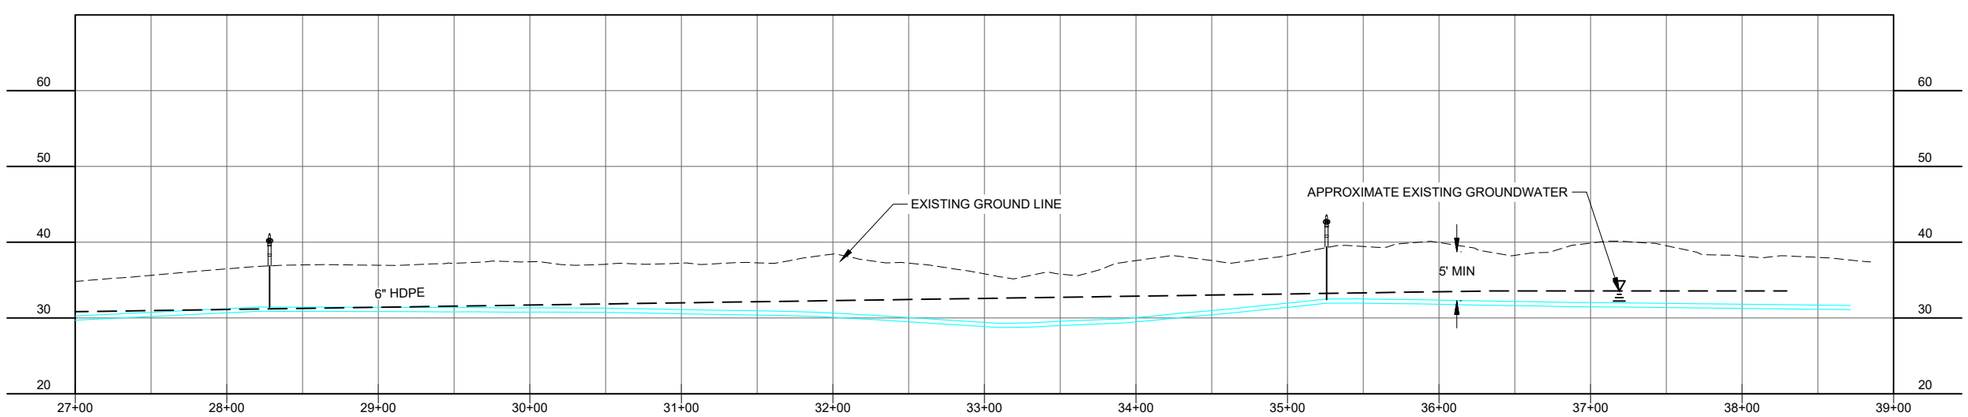

No.	Date	Item
1	09/24/2025	ADDENDUM No. 3

REVISIONS

CONSULTANT :

STATE OF ALASKA
10297.24002
49TH
KAREN ANN BRADY
09/24/2025
CE 11523
REGISTERED PROFESSIONAL ENGINEER

Juneau, AK
9109 Mendenhall Mall Rd, Ste. 4
Juneau, AK 99801
Phone: 907.780.6060
Fax: 907.586.3771
AECC 163270

PROJECT :
CITY & BOROUGH OF YAKUTAT
WATER SYSTEM EXTENSION
YAKUTAT, ALASKA

SHEET TITLE :
PLAN AND PROFILE -
COAST GUARD ROAD (2 OF 2)

DESIGN	AMN
DRAWN	HRB
CHECKED	KAB
DATE	04-16-2025

PROJECT No.
I0297.24002

SHEET NUMBER
C-303

IF THIS BAR DOES NOT MEASURE EXACTLY ONE INCH, THE SCALE OF THIS DRAWING HAS BEEN ALTERED DURING IT'S PRODUCTION, AFFECTING ALL LABELED SCALES

1"

N:\Projects\I0297 24002-CBY_Airport_Wtr_Ext\COLD\25y05m30d_Original Drawings\I0297 24002-C-Plan Profile\Inch\DPE C-303 Sep 24, 2025 3:24 PM