



1" IF THIS BAR DOES NOT MEASURE EXACTLY ONE INCH, THE SCALE OF THIS DRAWING HAS BEEN ALTERED DURING ITS PRODUCTION, AFFECTING ALL LABELED SCALES



\\proj\as0297.24002\DWG_Alpert_Wtr_Ext\CD\297.24002-C-DETAILS-C-505.dwg, Apr 18, 2025, 9:14 AM

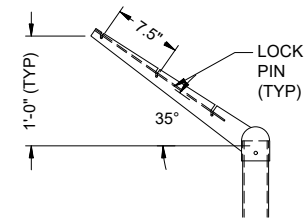


CORNER POST
BARBED WIRE SUPPORT ARMS

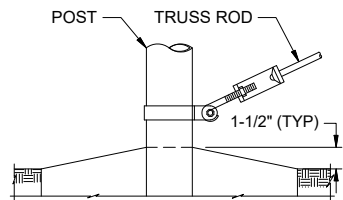


TRUSS ROD AND BAND

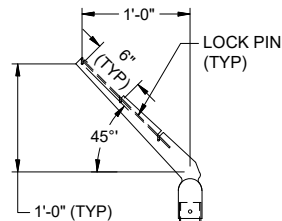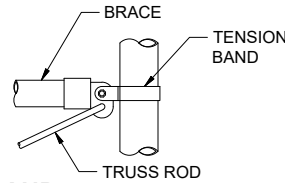

LINE POST

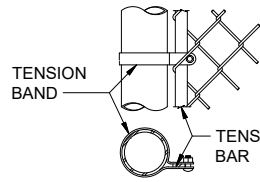


TENSION BAND

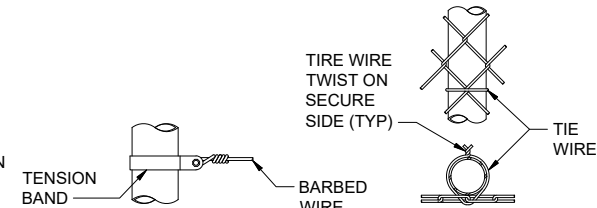


POST ATTACHMENT


1
DETAIL: FASTENING
C-505 SCALE: N.T.S.

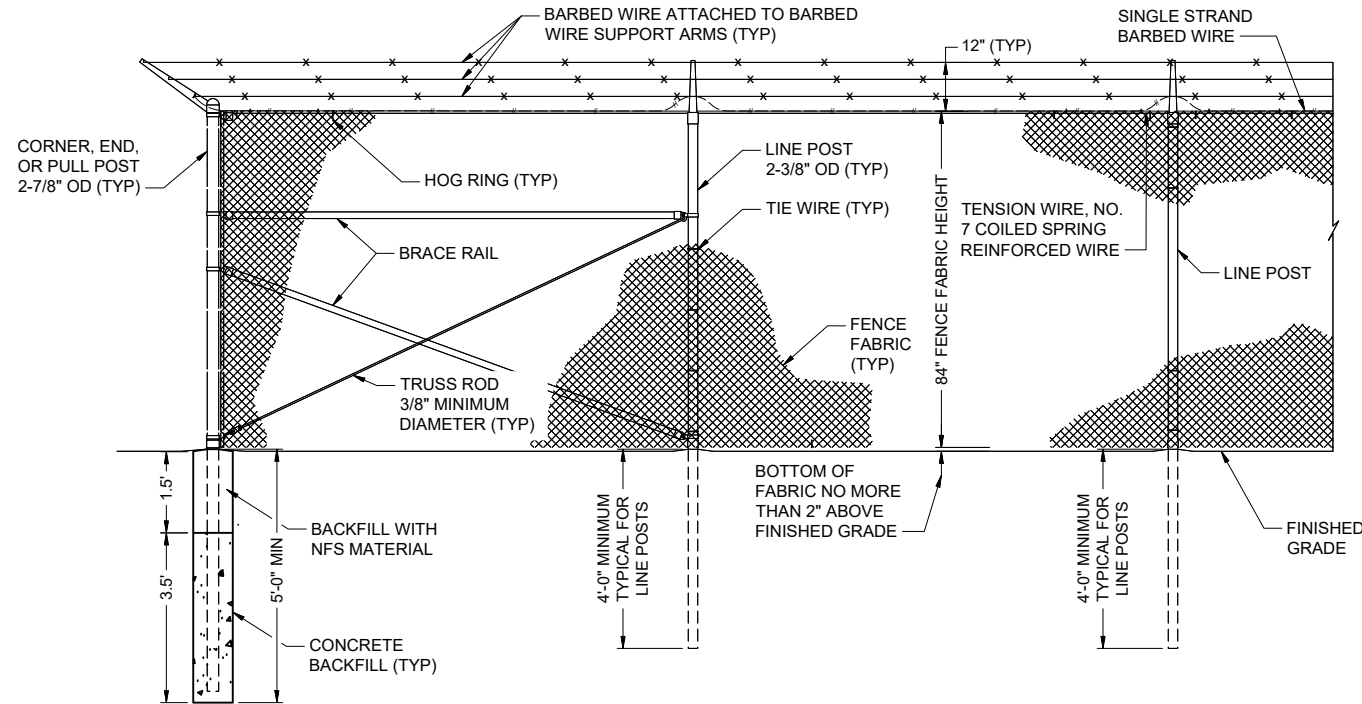

3
DETAIL: SECURITY FENCE
C-505 SCALE: N.T.S.

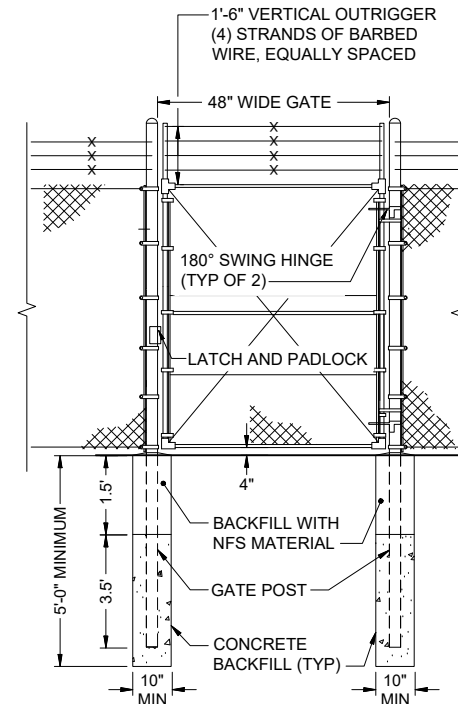

2
DETAIL: PERSONNEL GATE ELEVATION
C-505 SCALE: N.T.S.

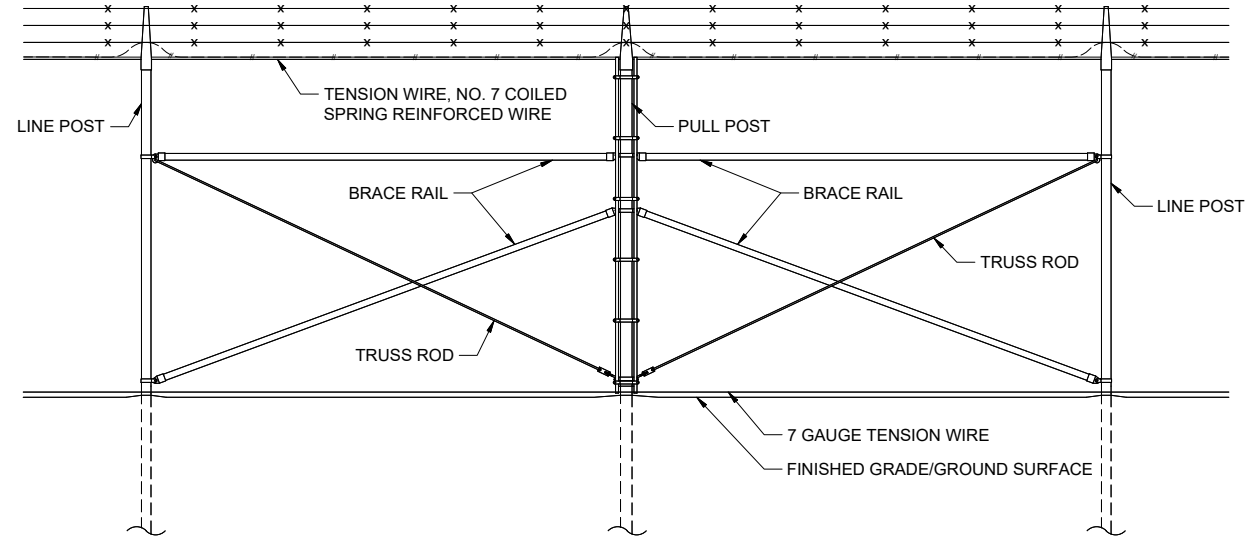

BRACE PANEL (FENCE FABRIC NOT SHOWN)

CONSULTANT :



Juneau, AK
9080 Mendota Mall Rd. Ste. 4
Juneau, AK 99801
Phone: 907.586.3771
Fax: 907.586.3771
AEC 63270



PROJECT :
CITY & BOROUGH OF YAKUTAT
WATER SYSTEM EXTENSION

YAKUTAT, ALASKA

SHEET TITLE :
CHAIN LINK DETAILS (2 OF 2)

DESIGN AMN
DRAWN HRB
CHECKED KAB
DATE 04-16-2025

PROJECT No.
10297.24002
SHEET NUMBER

C-505