


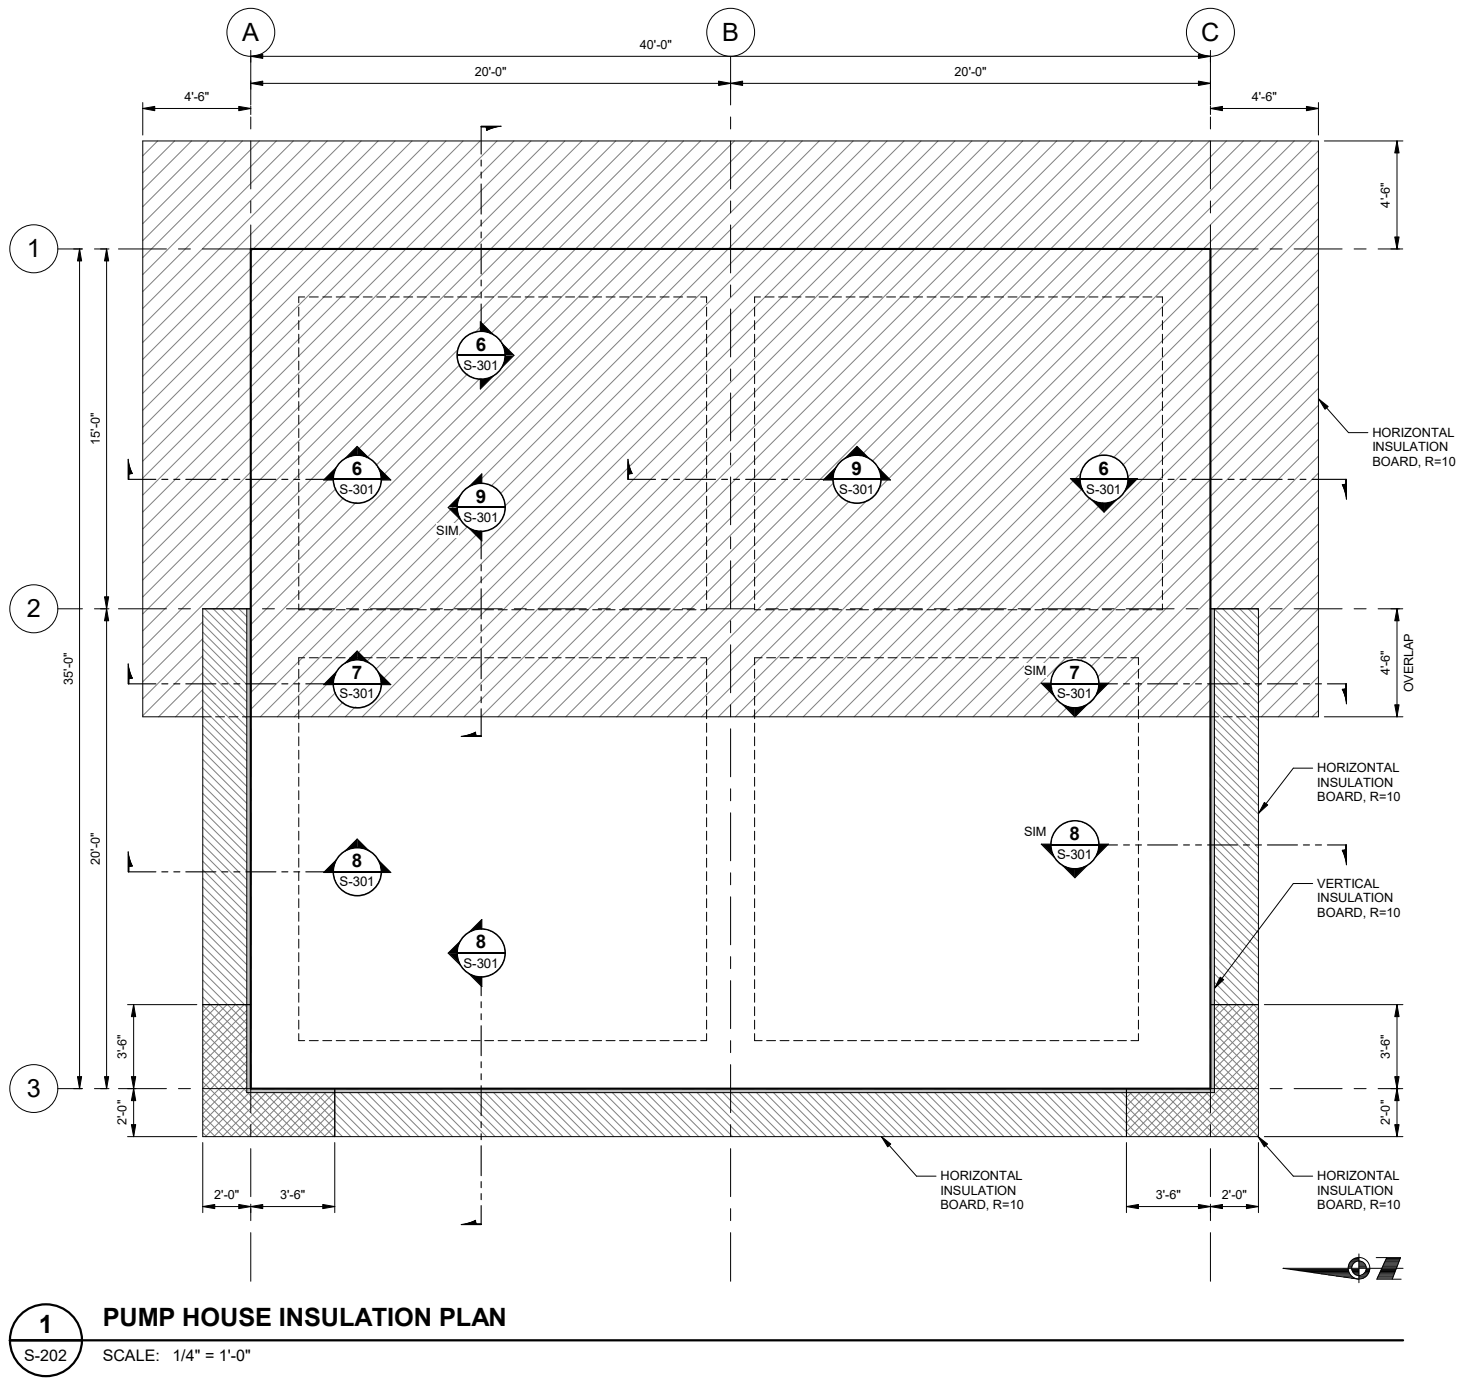

SHEET NOTES

1. THE REFERENCE ELEVATION OF THE FIRST FLOOR IS 0'-0". TOP OF CONCRETE OF SLAB-ON-GRADE IS TO BE AT THE REFERENCE ELEVATION, UNLESS NOTED OTHERWISE.
2. SEE CIVIL FOR ADDITIONAL INFORMATION.

CONSULTANT :



Juneau, AK
9103 Mendernall Mall Rd. Ste 4
Juneau, AK 99801
Phone: 907.780.6060
www.respec.com
AECC163270



PROJECT :
CITY & BOROUGH OF YAKUTAT
WATER SYSTEM EXTENSION

YAKUTAT, ALASKA

SHEET TITLE :
PUMP HOUSE INSULATION PLAN

DESIGN	JCL
DRAWN	DJM
CHECKED	JEH
DATE	04-16-2025

PROJECT No.
10297.24002
SHEET NUMBER

S-202

No.	Date	Item
REVISIONS		