



1" IF THIS BAR DOES NOT MEASURE EXACTLY ONE INCH, THE SCALE OF THIS DRAWING HAS BEEN ALTERED DURING ITS PRODUCTION, AFFECTING ALL LABELED SCALES

4/19/2025 4:42:41 PM AutodesK Docs//10297.24002-CBY Airport Water System Extension\\NF-STRU-10297.24002_RV20.rvt



DATUM

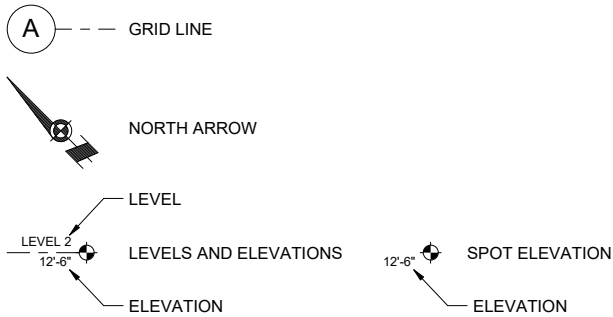


LINEWORK

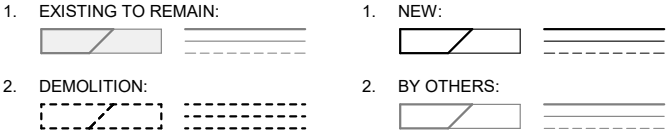

REFERENCES

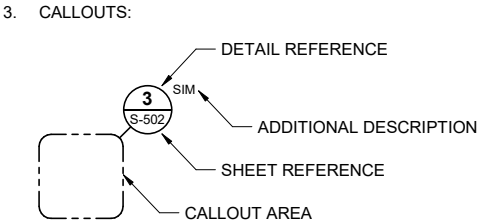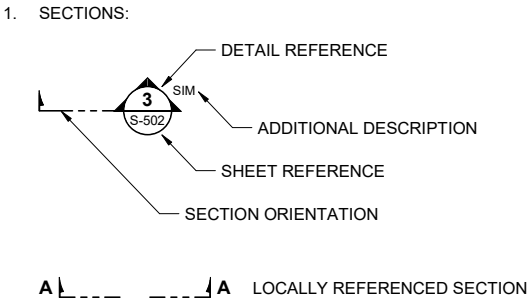

TAGS AND SYMBOLS

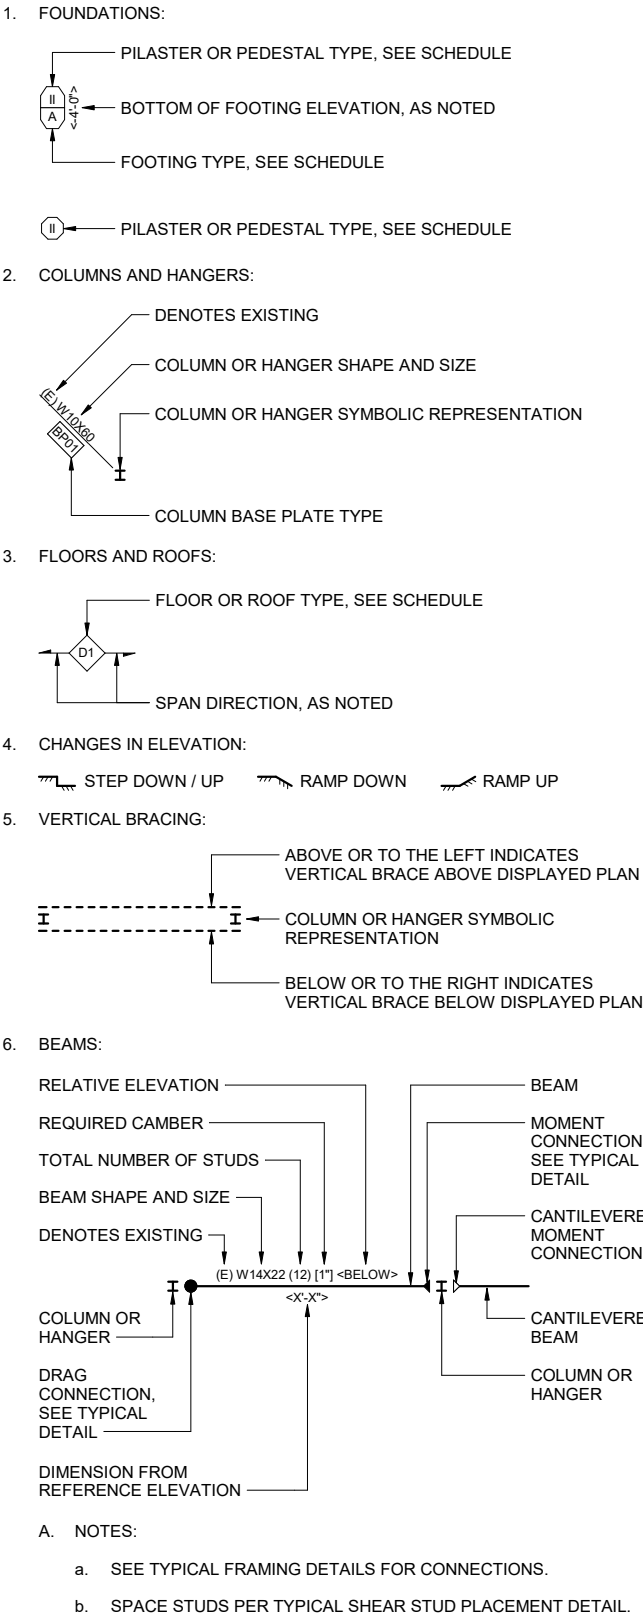

STRUCTURAL ABBREVIATIONS

NOTE: NOT ALL ABBREVIATIONS USED.	
@	AT
AB	ANCHOR BOLT
AFF	ABOVE FINISH FLOOR
AISC	AMERICAN INSTITUTE OF STEEL CONSTRUCTION
ALT	ALTERNATE
APPROX	APPROXIMATELY
ARCH	ARCHITECTURAL
ASD	ALLOWABLE STRENGTH DESIGN
ASTM	AMERICAN SOCIETY FOR TESTING AND MATERIALS
ATR	ALL THREAD ROD
AWS	AMERICAN WELDING SOCIETY
AWW	ALL WEATHER WOOD
BET / BTWN	BETWEEN
BLKG	BLOCKING
BM	BEAM
BN	BOUNDARY NAILING
BOF	BOTTOM OF FOOTING
BOS	BOTTOM OF STEEL
BOT	BOTTOM
BP	BUTTON PUNCH
BPL	BOTTOM PLATE
BRKT	BRACKET
BS	BOTH SIDES
CANT	CANTILEVER
CJ	CONTROL JOINT
CJP	COMPLETE JOINT PENETRATION
CL	CENTERLINE
CLR	CLEAR
CMU	CONCRETE MASONRY UNIT
COL	COLUMN
CONC	CONCRETE
CONN	CONNECTION
CONT	CONTINUOUS
CONTR'S	CONTRACTORS
CP	COMPLETE PENETRATION
CBY	CITY AND BOROUGH OF YAKUTAT
DBL	DOUBLE
DIA / DIAM / Ø	DIAMETER
DIAG	DIAGONAL
DICA	DRILLED IN CONCRETE ANCHOR
DIM	DIMENSION
DL	DEAD LOAD
DP	DEEP
DWG	DRAWING
(E)	EXISTING
EA	EACH
EJ	EXPANSION JOINT
ELEV	ELEVATION
ELF	EQUIVALENT LATERAL FORCE PROCEDURE
EMBED	EMBEDDED
EN	END NAILING
EOR	ENGINEER OF RECORD
EQ	EQUAL
EQUIV	EQUIVALENT
ES	EQUALLY SPACED
EW	EACH WAY
FB	FLAT BAR
FDN	FOUNDATION
FF	FINISH FLOOR
FRMG	FRAMING
FS	FAR SIDE
FT	FOOT/FEET
FTG	FOOTING
GA	GAGE
GALV	GALVANIZED
GLB	GLULAM BEAM
GR	GRADE
GWB	GYPSUM WALL BOARD
HD	HOLDOWN
H / HORIZ	HORIZONTAL
HSS	HOLLOW STRUCTURAL SECTION
IBC	INTERNATIONAL BUILDING CODE
ICF	INSULATED CONCRETE FORM
IN	INCH(ES)
INSUL	INSULATION
INT	INTERIOR
JT	JOINT
K	KIP (1000 LB)
KSI	KIPS PER SQUARE INCH
LL	LIVE LOAD
LLV	LONG LEG VERTICAL
LOC	LOCATION
LONG	LONGITUDINAL

STRUCTURAL ABBREVIATIONS (CONTINUED)

NOTE: NOT ALL ABBREVIATIONS USED.	
MANUF	MANUFACTURER
MATL	MATERIAL
MAX	MAXIMUM
MECH	MECHANICAL
MID	MIDDLE
MIN	MINIMUM
MPH	MILES PER HOUR
MTL	METAL
(N)	NEW
NIC	NOT IN CONTRACT
NS	NEAR SIDE
NTS	NOT TO SCALE
OC	ON CENTER
OCBF	ORDINARY CONCENTRIC BRACE FRAME
OMF	ORDINARY MOMENT FRAME
OPP	OPPOSITE HAND
OSB	ORIENTED STRAND BOARD
OWSJ	OPEN WEB STEEL JOIST
PDF	POWDER DRIVEN FASTENER
PC	PRECAST
PEN	PENETRATION
PJP	PARTIAL JOINT PENETRATION
PL	PLATE
PLB	PARALLAM BEAM
PLF	POUNDS PER LINEAL FOOT
PLY	PLYWOOD
PSF	POUNDS PER SQUARE FOOT
PSI	POUNDS PER SQUARE INCH
PT	PRESSURE TREATED
PWJ	PLYWOOD WEB JOIST
REF	REFERENCE
REINF	REINFORCEMENT
REQ'D	REQUIRED
RO	ROUGH OPENING
SCH / SCHED	SCHEDULE
SIM	SIMILAR
SIP	STRUCTURAL INSULATED PANELS
SFRS	SEISMIC FORCE RESISTING SYSTEM
SMS	SHEET METAL SCREWS
SOG	SLAB-ON-GRADE
SQ	SQUARE
STAGG	STAGGERED
STD	STANDARD
STL	STEEL
STR / STRUCT	STRUCTURAL
T&B	TOP & BOTTOM
T&G	TONGUE & GROOVE
TEMP	TEMPERATURE
THRD	THREADED
TO	TOP OF
TOC	TOP OF CONCRETE
TOS	TOP OF STEEL
TS	TUBE STEEL
TYP	TYPICAL
UFC	UNIFIED FACILITIES CRITERIA
UNO	UNLESS NOTED OTHERWISE
V / VERT	VERTICAL
W/	WITH
WD	WIDE
WF	WIDE FLANGE
WP	WORKING POINT
WWF	WELDED WIRE FABRIC

CONSULTANT :

PROJECT :

CITY & BOROUGH OF YAKUTAT
WATER SYSTEM EXTENSION

YAKUTAT, ALASKA

SHEET TITLE :

LEGEND AND ABBREVIATIONS

DESIGN	JCL / ZJM
DRAWN	DJM
CHECKED	JEH
DATE	04-16-2025

PROJECT No.
10297.24002
SHEET NUMBER

S-001

No.	Date	Item
REVISIONS		