


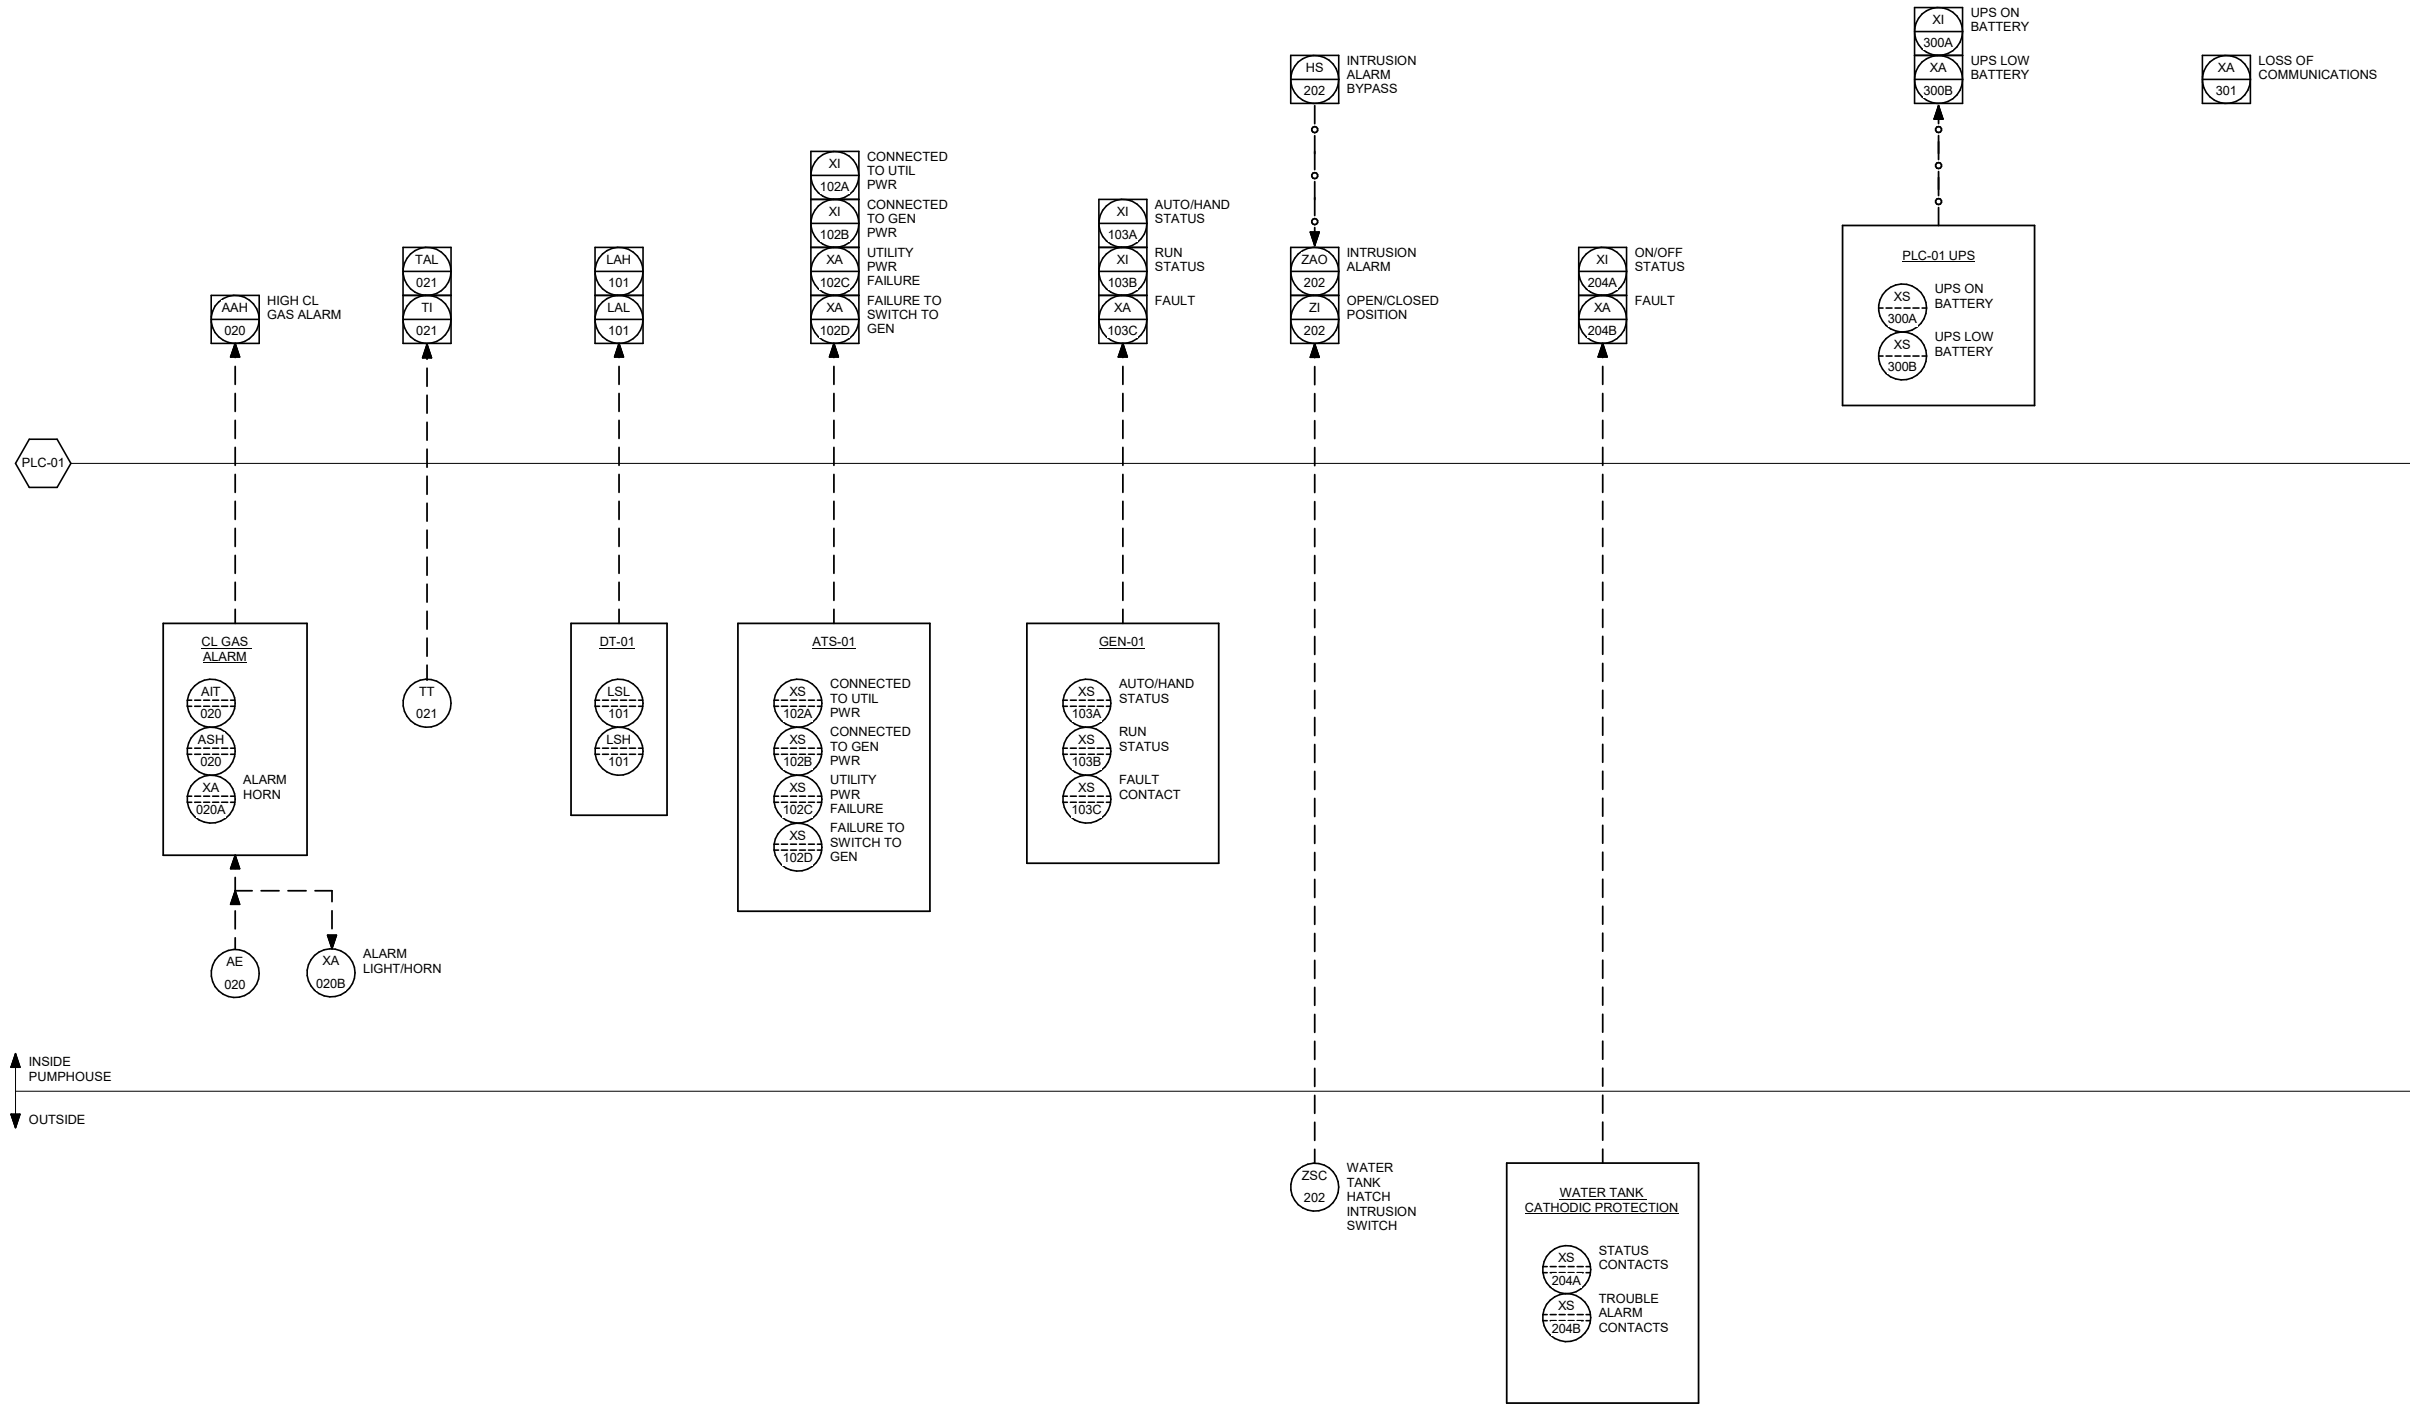

1 MISCELLANEOUS PUMP HOUSE MONITORING AND ALARMS

D-614

SCALE: NO SCALE

No.	Date	Item
REVISIONS		

CONSULTANT :

PROJECT :

SHEET TITLE :

CITY & BOROUGH OF YAKUTAT

WATER SYSTEM EXTENSION

YAKUTAT, ALASKA

MISC PUMP HOUSE MONITORING AND ALARMS

DESIGN ALN

DRAWN TRS

CHECKED LAR

DATE 04-16-2025

PROJECT No. 10297.24002

SHEET NUMBER

9/24/2025 11:28:25 AM

Autodesk Docs/10297.24002.CBY Airport Water System Extension/INF-MECH-10297.24002_RV23.rvt

1" IF THIS BAR DOES NOT MEASURE EXACTLY ONE INCH, THE SCALE OF THIS DRAWING HAS BEEN ALTERED DURING ITS PRODUCTION, AFFECTING ALL LABELED SCALES

STATE OF ALASKA

49 TH

LUKE A RUBALCAVA

ME-141986

REGISTERED PROFESSIONAL ENGINEER

Juneau, AK

9103 Mendocino Mall Rd. Ste 4

Juneau, AK 99801

Phone: 907.780.6060

www.respec.com

AECCE163270

RESPEC

D-614