



1" IF THIS BAR DOES NOT MEASURE EXACTLY ONE INCH, THE SCALE OF THIS DRAWING HAS BEEN ALTERED DURING ITS PRODUCTION, AFFECTING ALL LABELED SCALES


4/19/2025 4:42:44 PM Autodesk Docs//10297_24002-CBY Airport Water System Extension\\NF-STRU-10297_24002_RV23.rvt

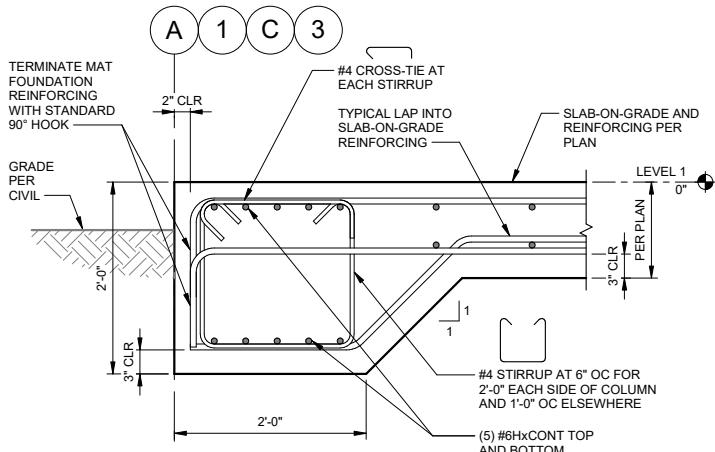


1 PERIMETER TIE BEAM SECTION
S-301 SCALE: 1" = 1'-0"

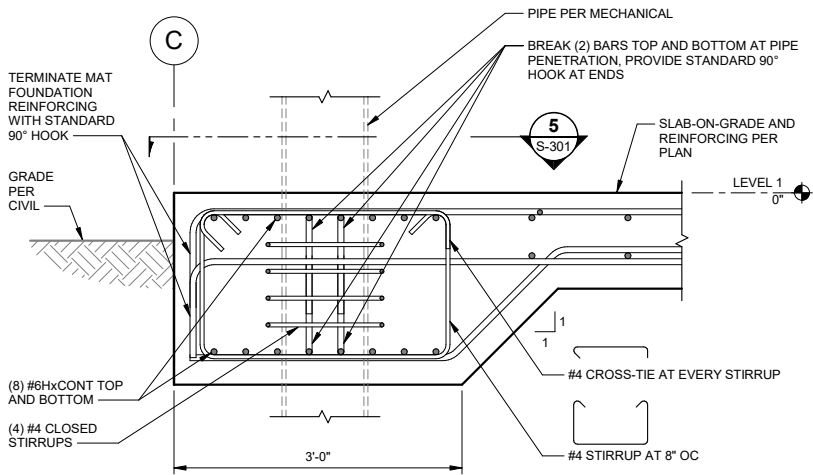

4 PERIMETER TIE BEAM SECTION
S-301 SCALE: 1" = 1'-0"

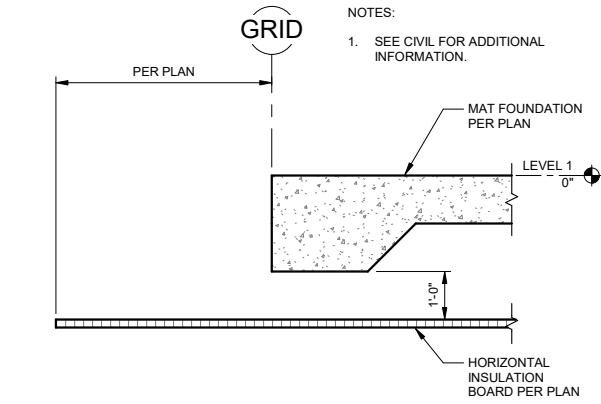


6 FOUNDATION INSULATION
S-301 SCALE: 1/2" = 1'-0"

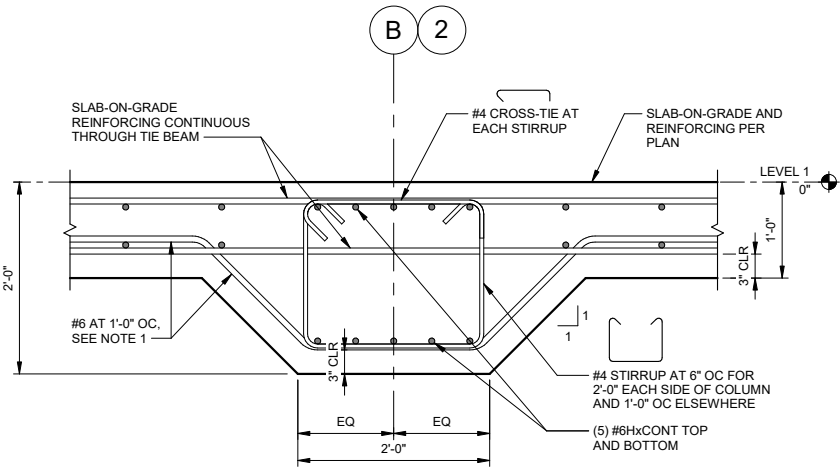


2 INTERIOR TIE BEAM SECTION
S-301 SCALE: 1" = 1'-0"


NOTES:
1. PROVIDE TYPICAL LAP LENGTH INTO SLAB-ON-GRADE REINFORCING, TYP EACH DIRECTION.

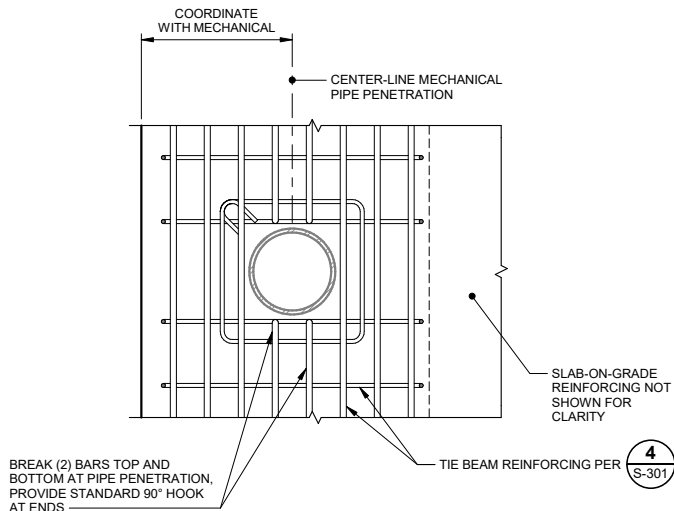


5 PERIMETER TIE BEAM DETAIL
S-301 SCALE: 1" = 1'-0"

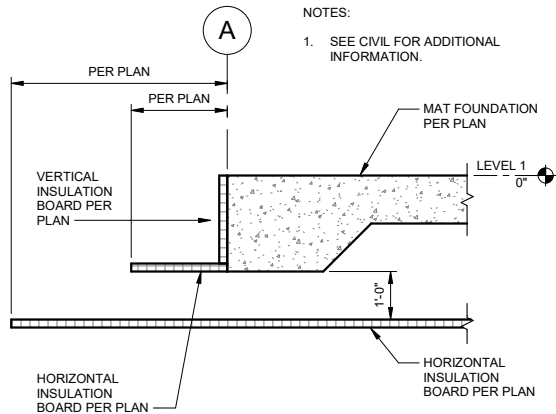

7 FOUNDATION INSULATION
S-301 SCALE: 1/2" = 1'-0"

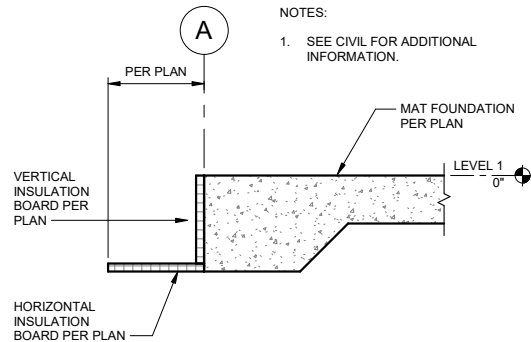


8 FOUNDATION INSULATION
S-301 SCALE: 1/2" = 1'-0"

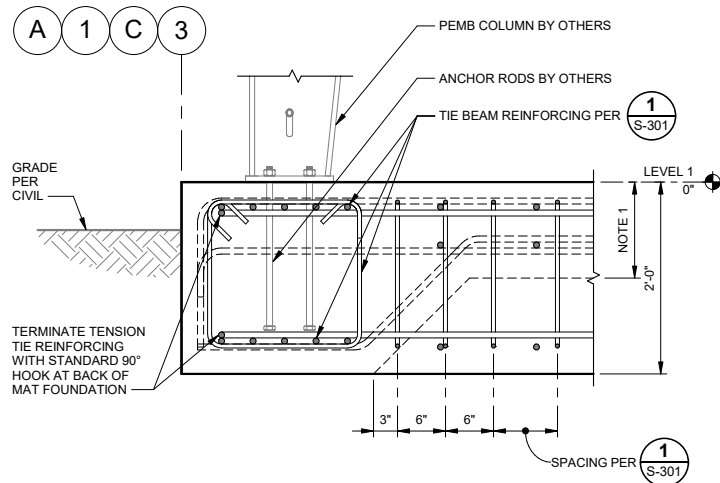

3 PERIMETER TENSION TIE SECTION
S-301 SCALE: 1" = 1'-0"

NOTES:
1. SLAB-ON-GRADE AND REINFORCING BEYOND PER PLAN.

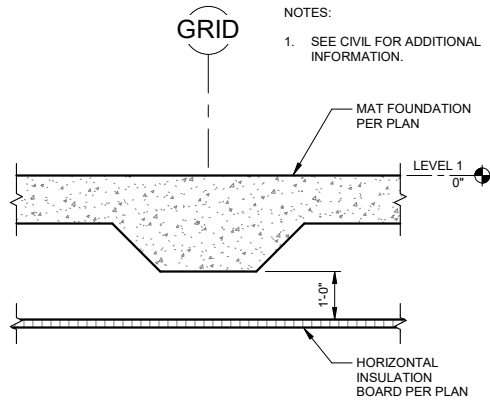

9 FOUNDATION INSULATION
S-301 SCALE: 1/2" = 1'-0"

No.	Date	Item
REVISIONS		

CONSULTANT :

STATE OF ALASKA
49TH
JACOB E. HORAZDOVSKY
SE 126203
REGISTERED STRUCTURAL ENGINEER

Juneau, AK
9103 Mendocino Mall Rd. Ste 4
Juneau, AK 99801
Phone: 907.780.6060
www.respec.com
AECC163270

RESPEC

PROJECT :

CITY & BOROUGH OF YAKUTAT
WATER SYSTEM EXTENSION

YAKUTAT, ALASKA

SHEET TITLE :

PUMP HOUSE FOUNDATION
DETAILS

DESIGN JCL
DRAWN DJM
CHECKED JEH
DATE 04-16-2025

PROJECT No.
10297.24002
SHEET NUMBER

S-301