



1" IF THIS BAR DOES NOT MEASURE EXACTLY ONE INCH, THE SCALE OF THIS DRAWING HAS BEEN ALTERED DURING ITS PRODUCTION, AFFECTING ALL LABELED SCALES

N:\Projects\10297.24002\CSV_Align\Wtr_Ext\10297.24002-C-DETAILS-C-504.dwg, Apr 18, 2025, 9:15 AM

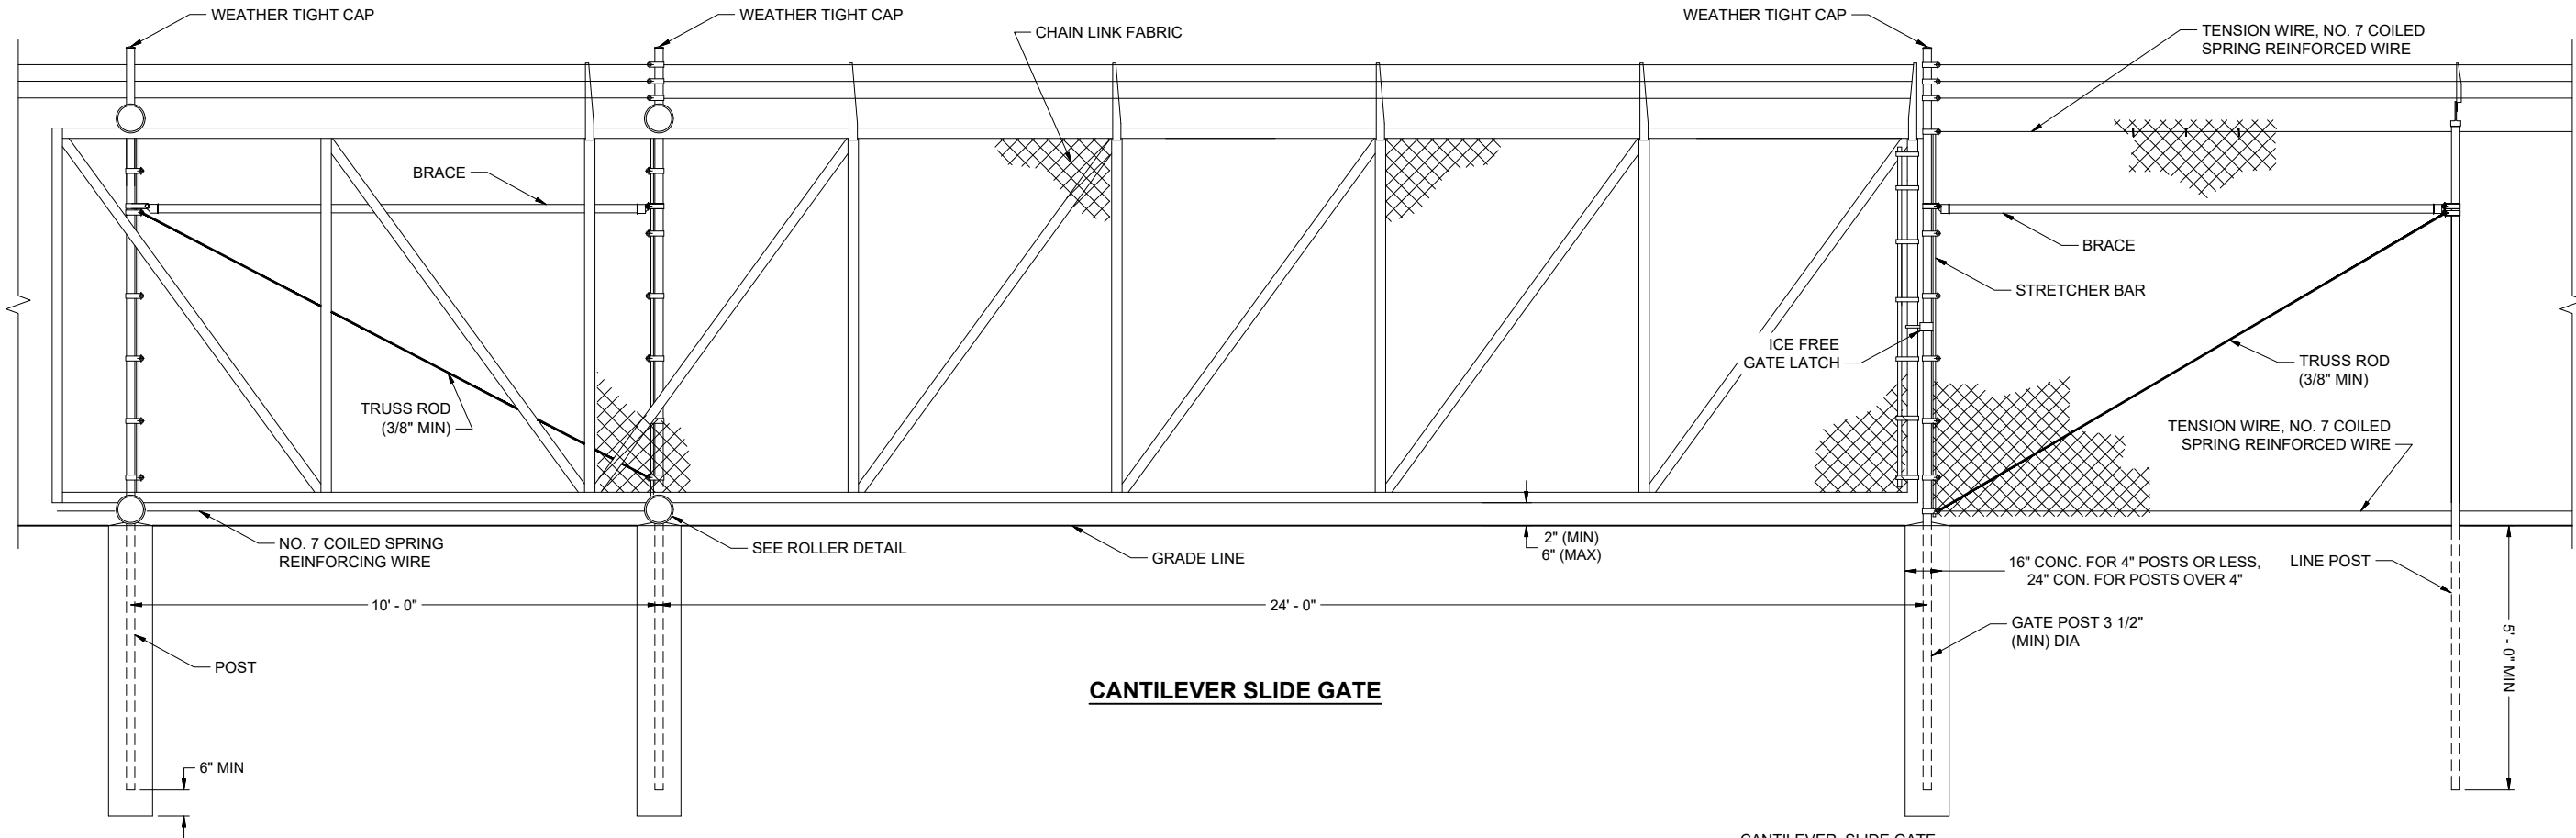


CANTILEVER SLIDE GATE

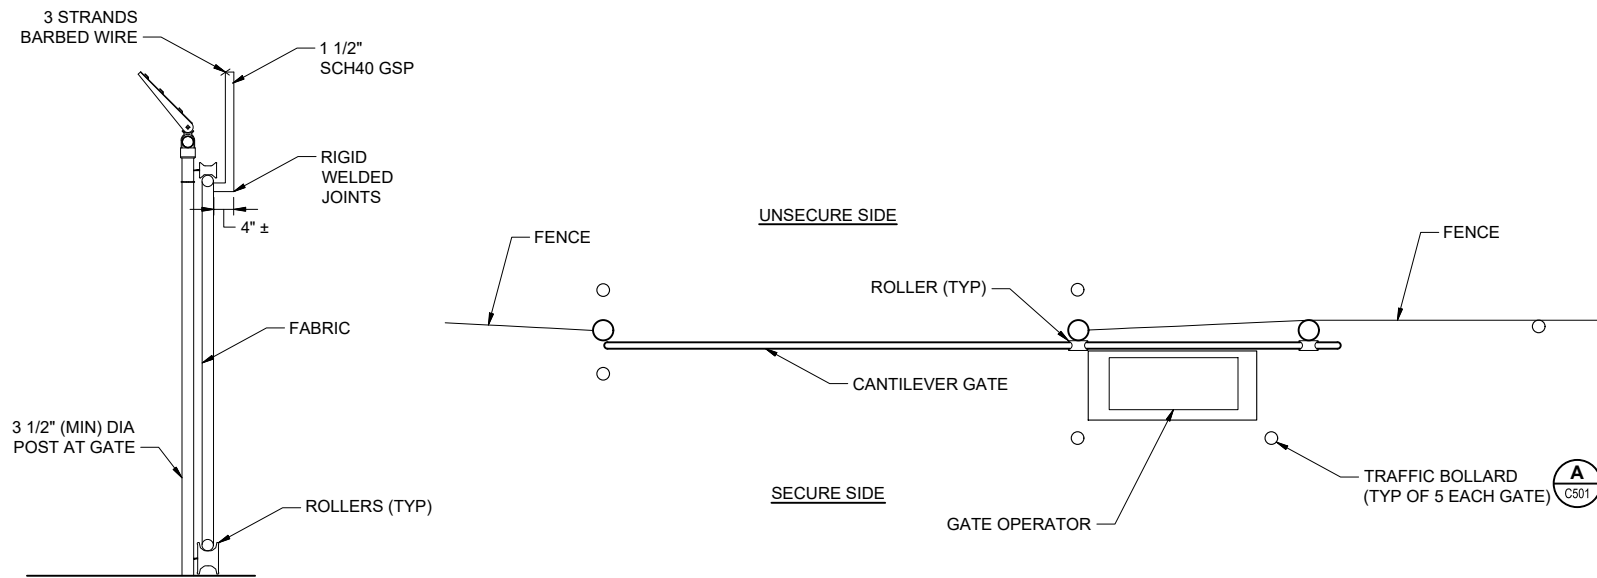

ROLLER DETAIL

GATE PLAN

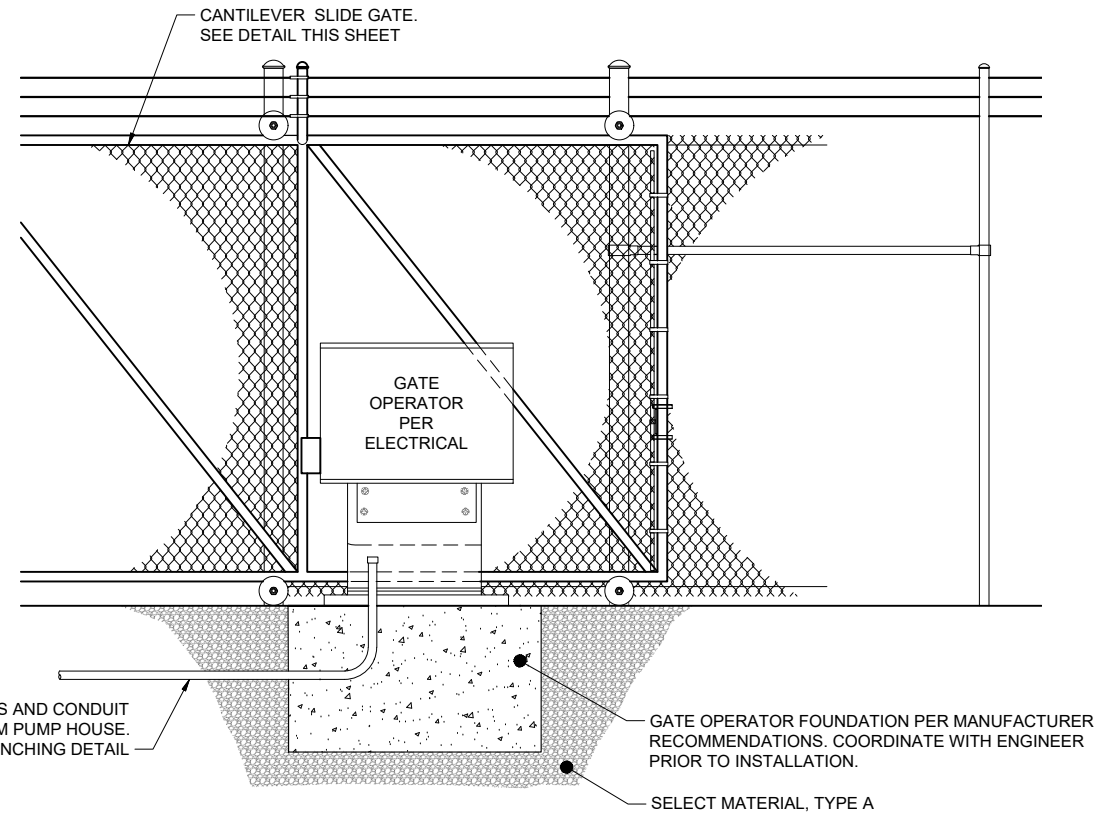

GATE OPERATOR ELEVATION

1
C-504

DETAIL: CANTILEVER SLIDE GATE

SCALE: N.T.S

CONSULTANT :



Juneau, AK
9080 Mendocino Rd. Ste. 4
Juneau, AK 99801
Phone: 907.586.3771
Fax: 907.586.3771
AECOC 63270



PROJECT :

CITY & BOROUGH OF YAKUTAT
WATER SYSTEM EXTENSION

YAKUTAT, ALASKA

SHEET TITLE :

CHAIN LINK DETAILS (1 OF 2)

DESIGN	AMN
DRAWN	HRB
CHECKED	KAB
DATE	04-16-2025

PROJECT No.
10297.24002
SHEET NUMBER

C-504