


4/19/2025 4:42:45 PM Autodesk Docs://10297.24002-CBY Airport Water System Extension\INF-STRU\10297.24002_RV23.rvt IF THIS BAR DOES NOT MEASURE EXACTLY ONE INCH, THE SCALE OF THIS DRAWING HAS BEEN ALTERED DURING IT'S PRODUCTION. AFFECTING ALL LABELED SCALES 1"

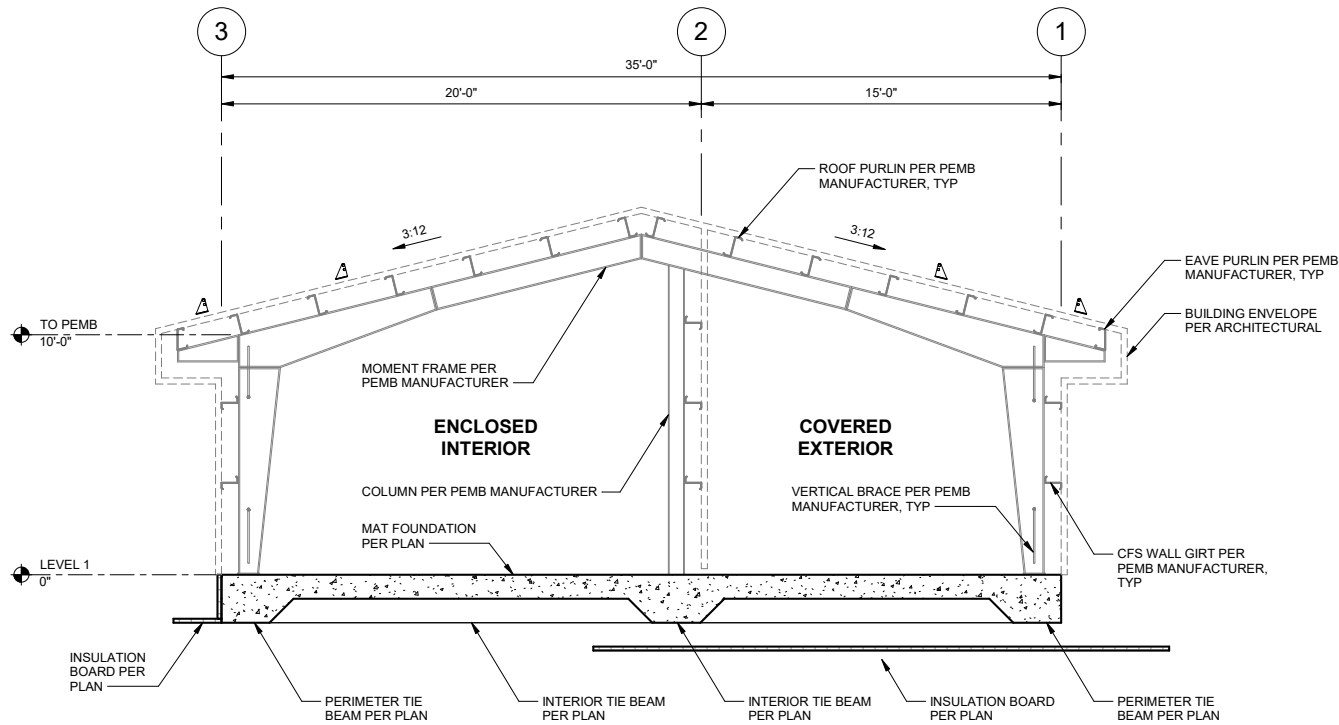

1 TYPICAL BUILDING SECTION
S-401 SCALE: 1/4" = 1'-0"

No.	Date	Item
REVISIONS		

CONSULTANT :

JACOB E. HORAZDOVSKY
No. 126203
04/16/2025
PE-01 ST. STRUCTURAL ENGINEER

Juneau, AK
9103 Mendentral Mall Rd. Ste 4
Juneau, AK 99801
Phone: 907.780.6060
www.respec.com
AECC 163270

PROJECT :
**CITY & BOROUGH OF YAKUTAT
WATER SYSTEM EXTENSION**

YAKUTAT, ALASKA

SHEET TITLE :
PUMP HOUSE BUILDING SECTIONS

DESIGN	JCL
DRAWN	DJM
CHECKED	JEH
DATE	04-16-2025

PROJECT No.	10297.24002
SHEET NUMBER	S-401