


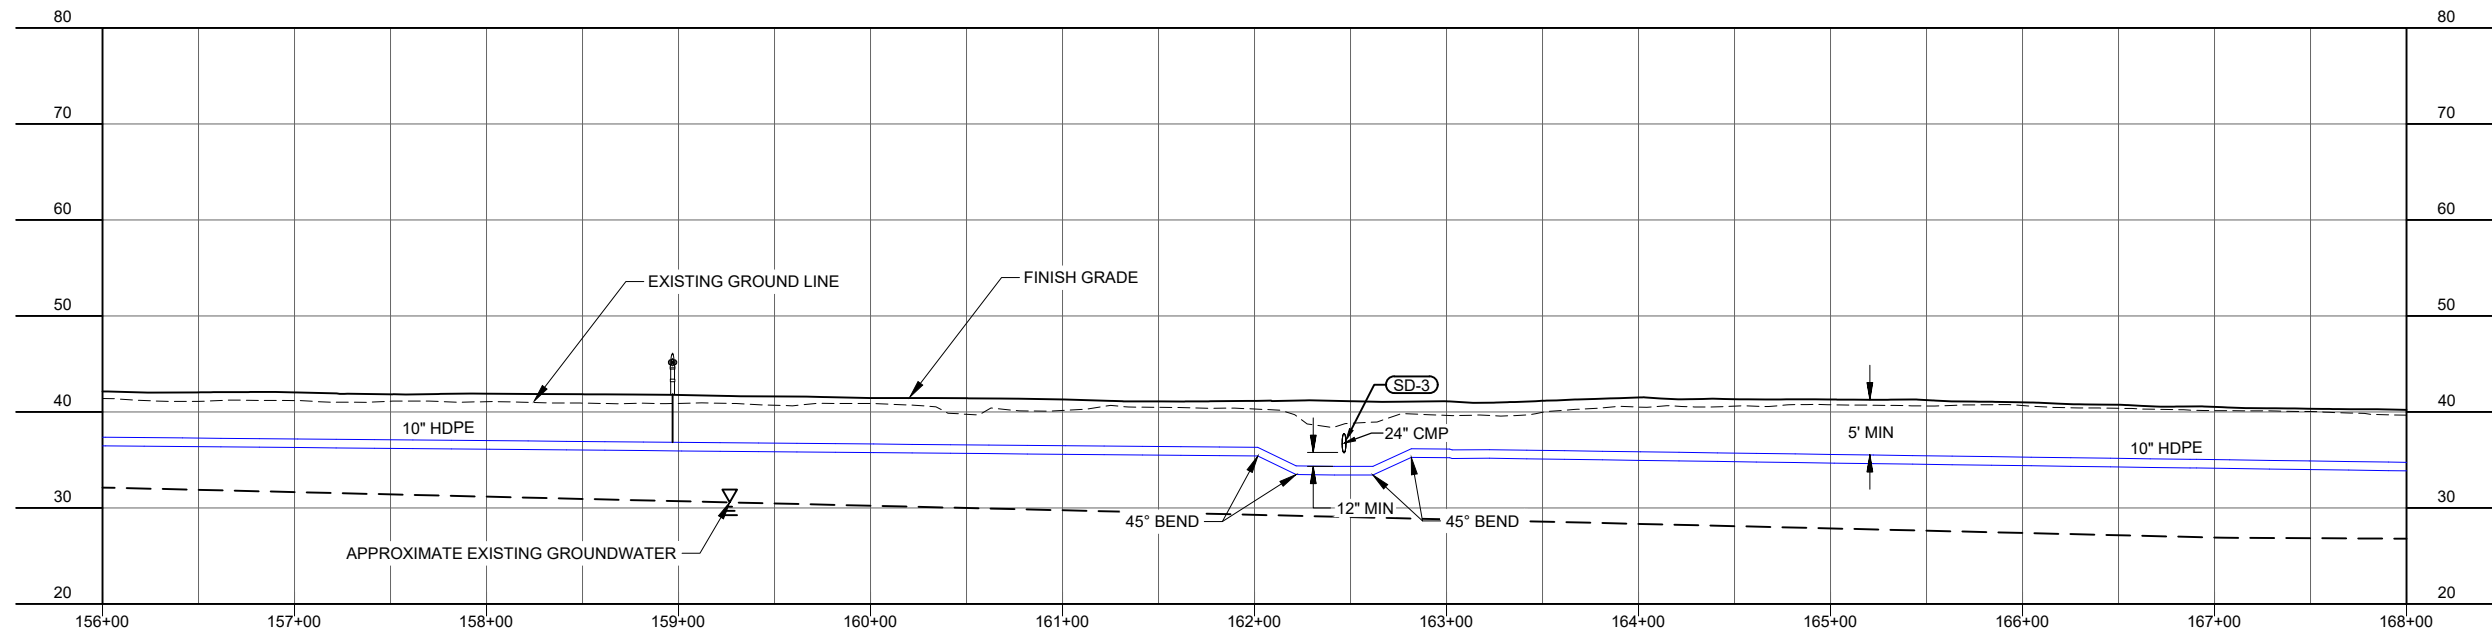

DESIGN	AMN
DRAWN	HRB
CHECKED	KAB
DATE	04-16-2025
PROJECT No.	
10297.24002	
SHEET NUMBER	
C-314	

YAKUTAT, ALASKA

STATE OF ALASKA
10297 24002
49TH
Karen Ann Brady
KAREN ANN BRADY
09/24/2025
CE 11523
REGISTERED PROFESSIONAL ENGINEER

CONSULTANT :