




IF THIS BAR DOES NOT MEASURE EXACTLY ONE INCH, THE SCALE OF THIS DRAWING HAS BEEN ALTERED DURING IT'S PRODUCTION, AFFECTING ALL LABELED SCALES

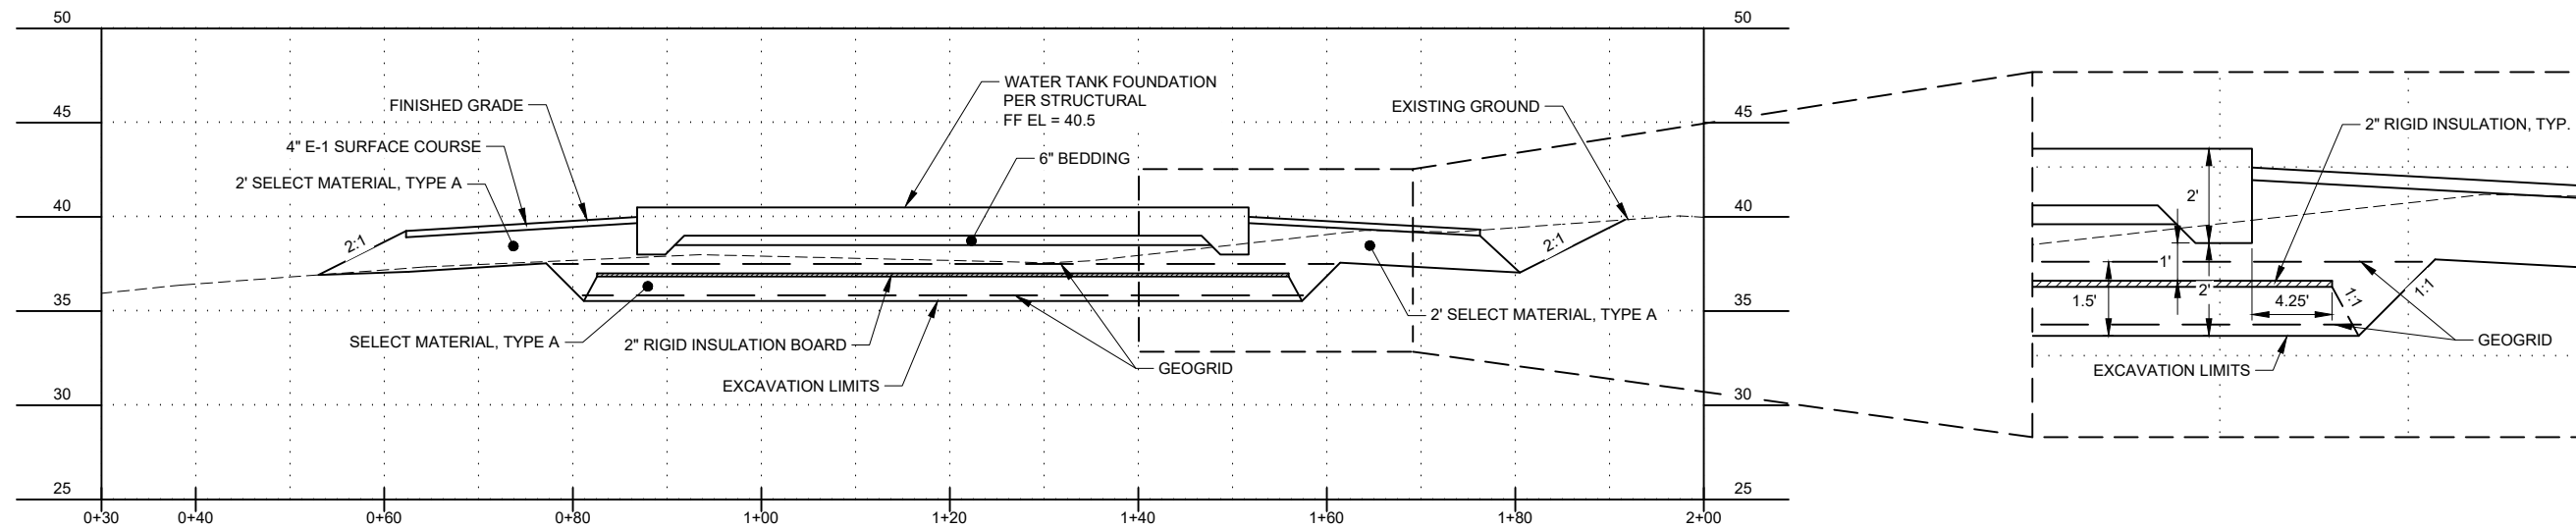


1 SOUTH TO NORTH WATER TANK SITE SECTION
C-402 SCALE: H:1:1, V: 2:1

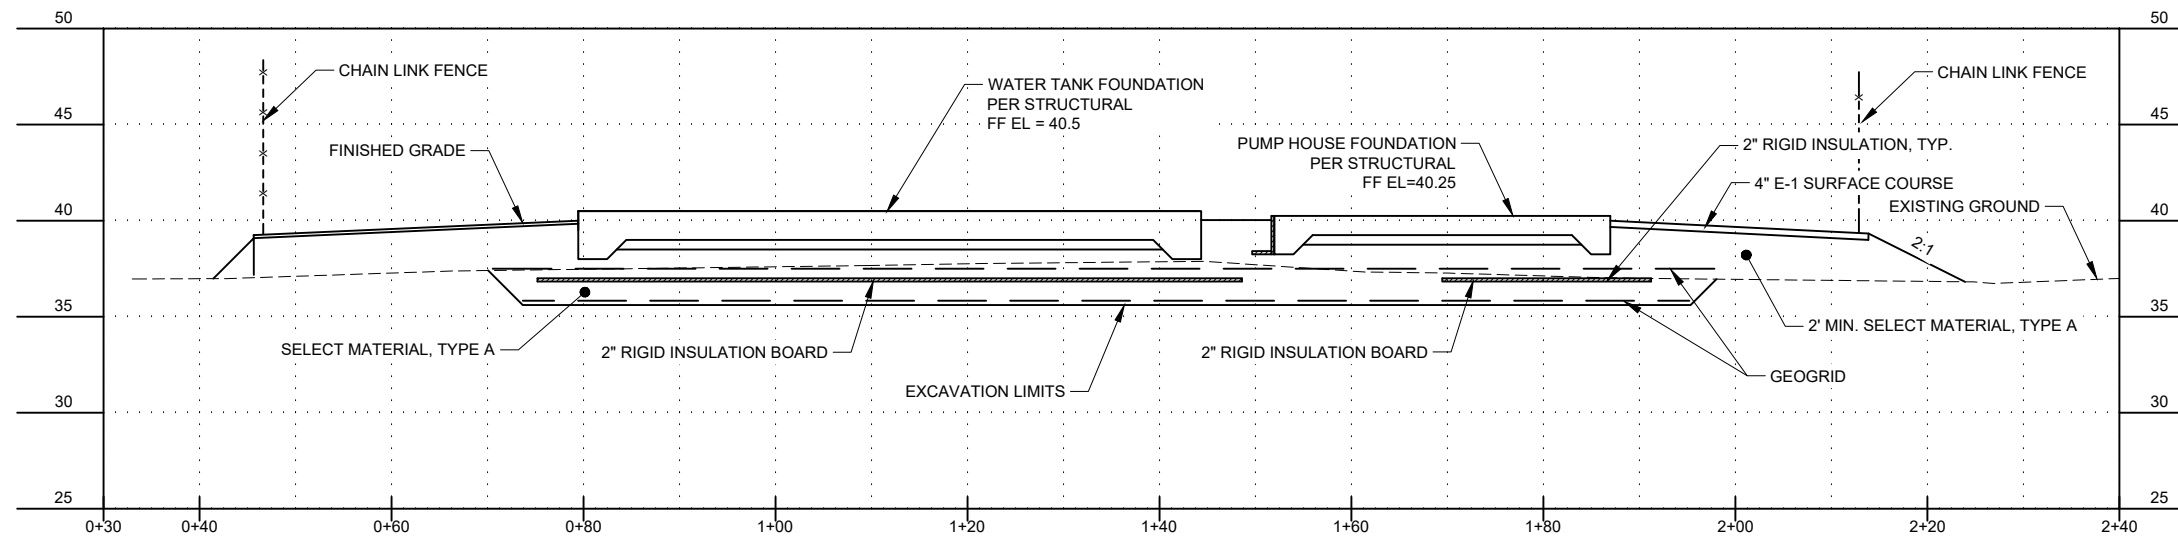

2 WEST TO EAST WATER TANK & PUMP HOUSE SITE SECTION
C-402 SCALE: H:1:1, V: 2:1

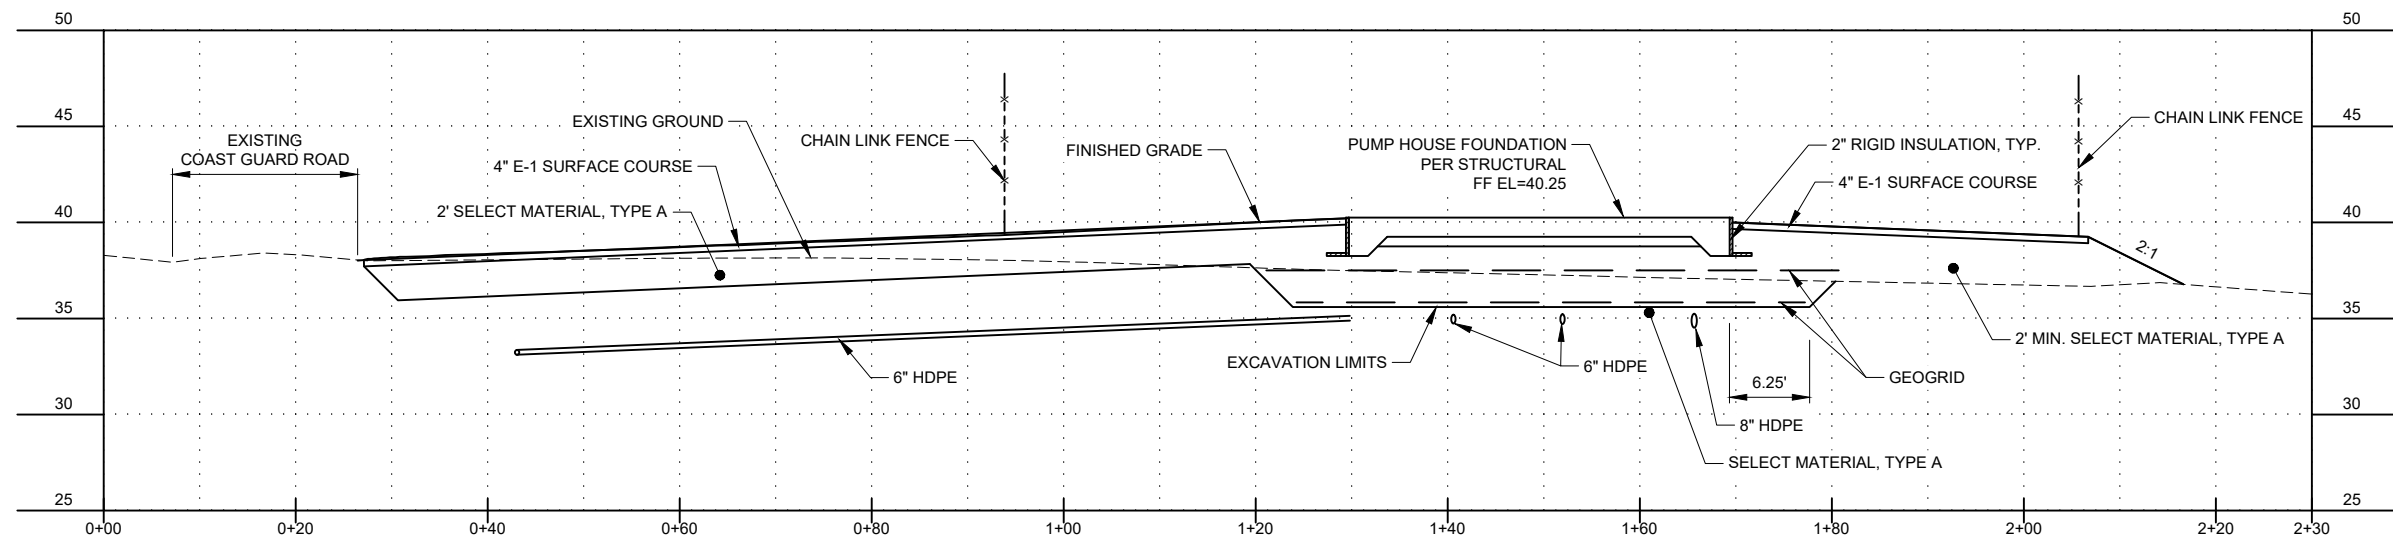

3 NORTH TO SOUTH PUMP HOUSE SITE SECTION
C-402 SCALE: H:1:1, V: 2:1

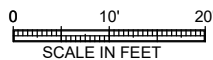

NOTES:
1. ALL SLOPES AT 1:1 MAX, EXCEPT AS NOTED.

CONSULTANT :

STATE OF ALASKA
10297.24002
49TH
KAREN ANN BRADY
04/16/2025
CE 11523
REGISTERED PROFESSIONAL ENGINEER

Juneau, AK
9080 Mendota Mall Rd. Ste. 4
Juneau, AK 99801
Phone: 907.586.0060
Fax: 907.586.3771
AEC 163270

ASPEC

PROJECT :

**CITY & BOROUGH OF YAKUTAT
WATER SYSTEM EXTENSION**

YAKUTAT, ALASKA

SHEET TITLE :

PUMP HOUSE CROSS SECTIONS

DESIGN	AMN
DRAWN	HRB
CHECKED	KAB
DATE	04-16-2025

PROJECT No.
10297.24002

SHEET NUMBER
C-402