



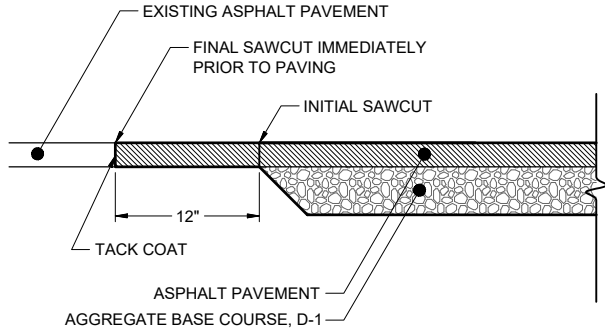

NOTES:

- ALL MATERIALS AND CONSTRUCTION IN PAVEMENT SECTION SHALL CONFORM WITH ALASKA DEPARTMENT OF TRANSPORTATION STANDARD SPECIFICATIONS FOR HIGHWAY CONSTRUCTION, 2020 EDITION.


1 **DETAIL: ASPHALT SAWCUT & PATCH**
C-502 SCALE: N.T.S

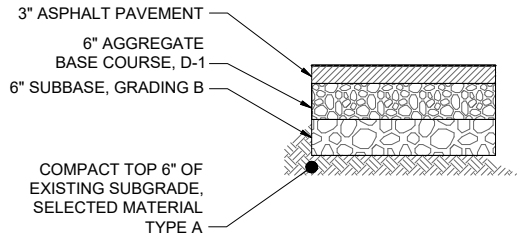

NOTES:

- MATCH ADJACENT LAYER THICKNESS TO PROVIDE SIMILAR PAVEMENT PERFORMANCE WHILE MAINTAINING THE THICKNESS AS INDICATED.
- SAWCUT EXISTING CHIPSEAL OR ASPHALT FOR CLEAN JOINT BETWEEN EXISTING AND NEW WORK.
- ALL MATERIALS AND CONSTRUCTION IN PAVEMENT SECTION SHALL CONFORM WITH ALASKA DEPARTMENT OF TRANSPORTATION STANDARD SPECIFICATIONS FOR HIGHWAY CONSTRUCTION, 2020 EDITION.

3 **DETAIL: TYPICAL ASPHALT PAVEMENT SECTION**
C-502 SCALE: N.T.S

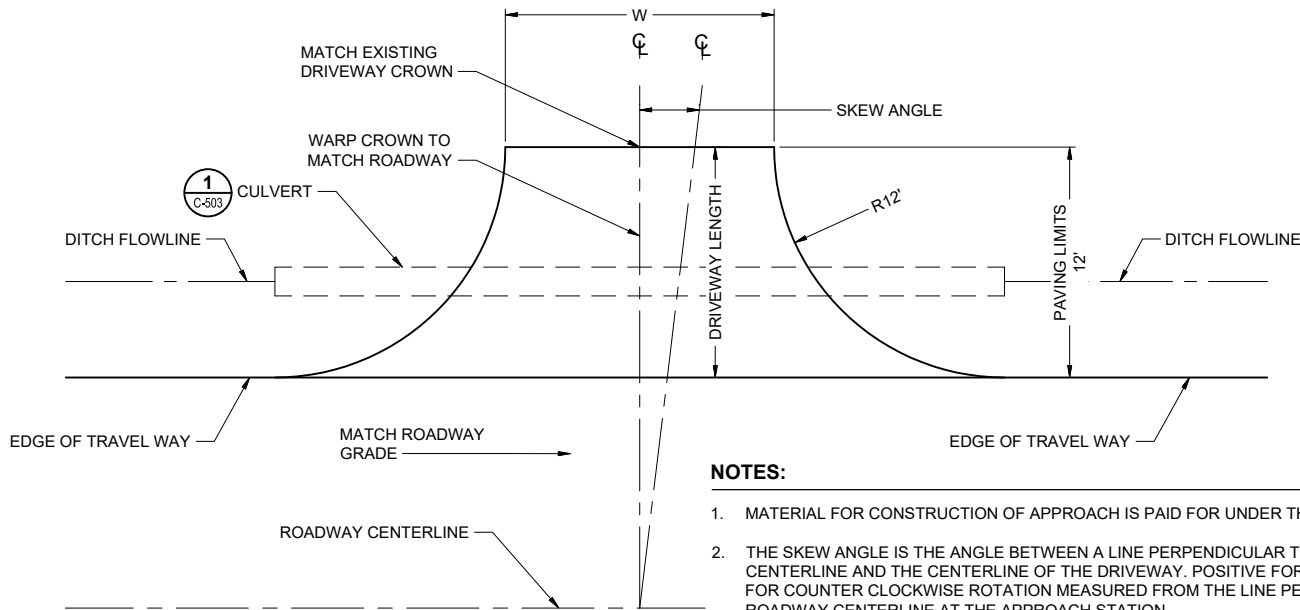

NOTES:

- MATERIAL FOR CONSTRUCTION OF APPROACH IS PAID FOR UNDER THE RESPECTIVE PAY ITEM.
- THE SKEW ANGLE IS THE ANGLE BETWEEN A LINE PERPENDICULAR TO THE ROADWAY CENTERLINE AND THE CENTERLINE OF THE DRIVEWAY. POSITIVE FOR CLOCKWISE AND NEGATIVE FOR COUNTER CLOCKWISE ROTATION MEASURED FROM THE LINE PERPENDICULAR TO THE ROADWAY CENTERLINE AT THE APPROACH STATION.
- RESIDENTIAL DRIVEWAY WIDTHS SHALL BE 20' FOR SINGLE FAMILY RESIDENCES, 30' FEET FOR MULTIPLE FAMILY RESIDENCES AND COMMERCIAL.

2 **DETAIL: DRIVEWAY PLAN**
C-502 SCALE: N.T.S

CONSULTANT :

STATE OF ALASKA
10297.24002
49 TH
KAREN ANN BRADY
04/16/2025
CE 11523
REGISTERED PROFESSIONAL ENGINEER

Juneau, AK
9080 Mendota Mall Rd. Ste. 4
Juneau, AK 99801
Phone: 907.586.3771
Fax: 907.586.3771
AECOC 63270

PROJECT :
CITY & BOROUGH OF YAKUTAT
WATER SYSTEM EXTENSION
YAKUTAT, ALASKA

SHEET TITLE :
ASPHALT PAVEMENT
DETAILS

DESIGN	AMN
DRAWN	HRB
CHECKED	KAB
DATE	04-16-2025

PROJECT No.	10297.24002
SHEET NUMBER	C-502