



1" IF THIS BAR DOES NOT MEASURE EXACTLY ONE INCH, THE SCALE OF THIS DRAWING HAS BEEN ALTERED DURING ITS PRODUCTION, AFFECTING ALL LABELED SCALES


4/19/2025 4:29:27 PM Autodesk Docs://10297.24002-CBY Airport Water System Extension/INF-STRU-10297.24002_RV23.rvt

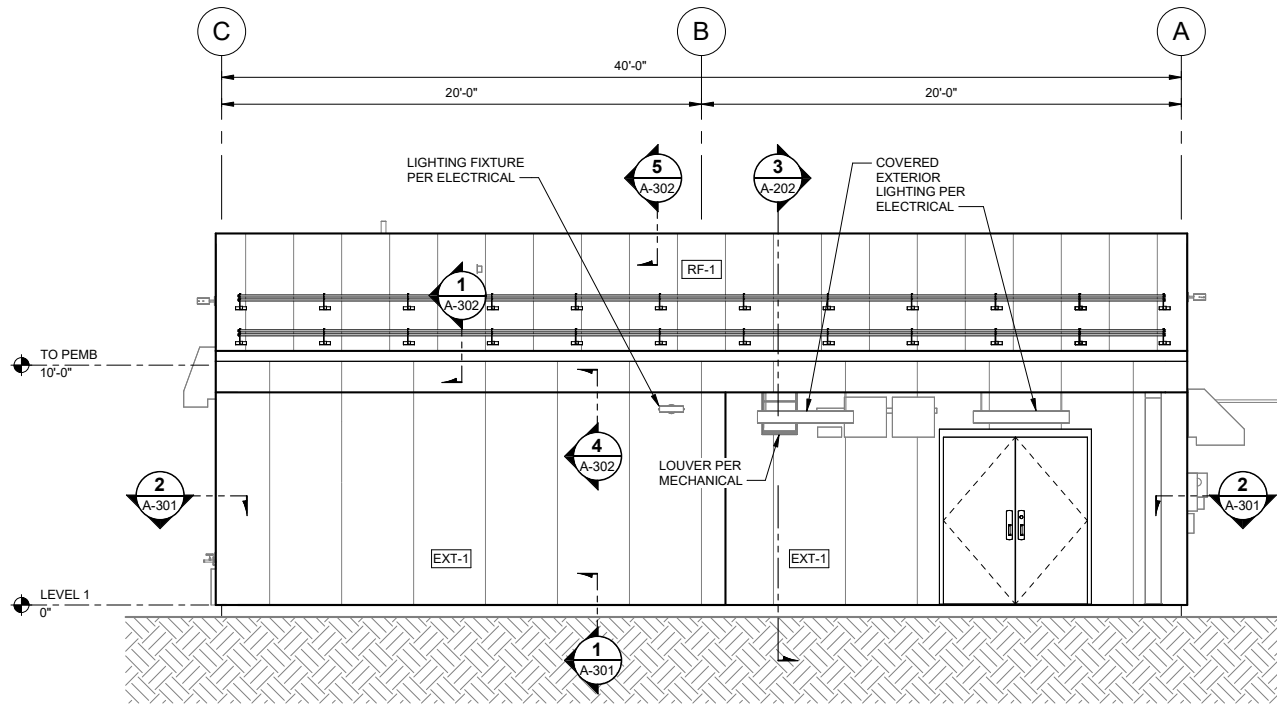


1 BUILDING ELEVATION - NORTH
A-201 SCALE: 1/4" = 1'-0"

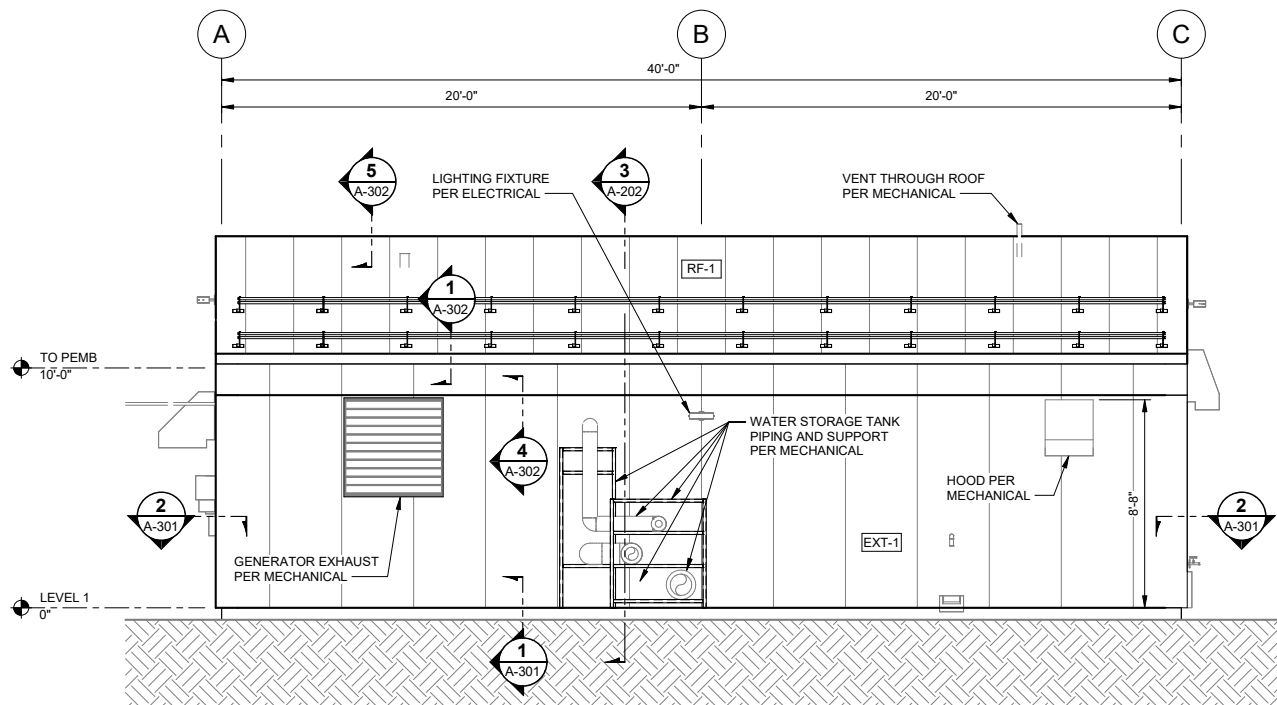

3 BUILDING ELEVATION - SOUTH
A-201 SCALE: 1/4" = 1'-0"

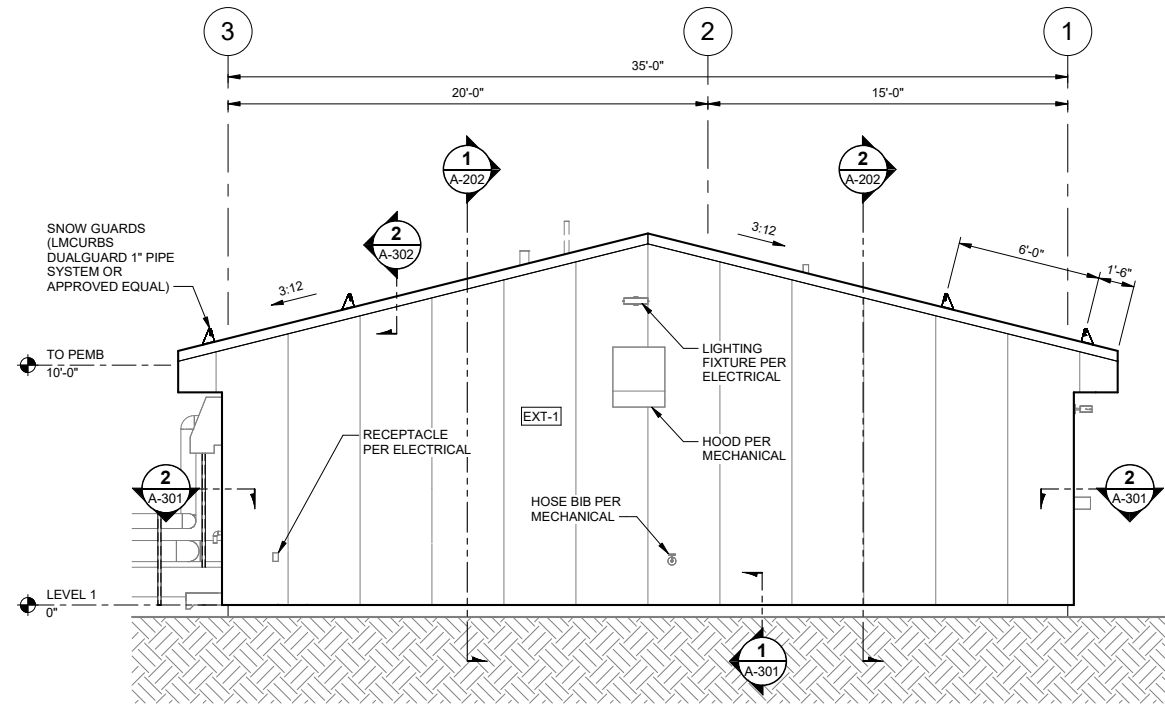

2 BUILDING ELEVATION - EAST
A-201 SCALE: 1/4" = 1'-0"

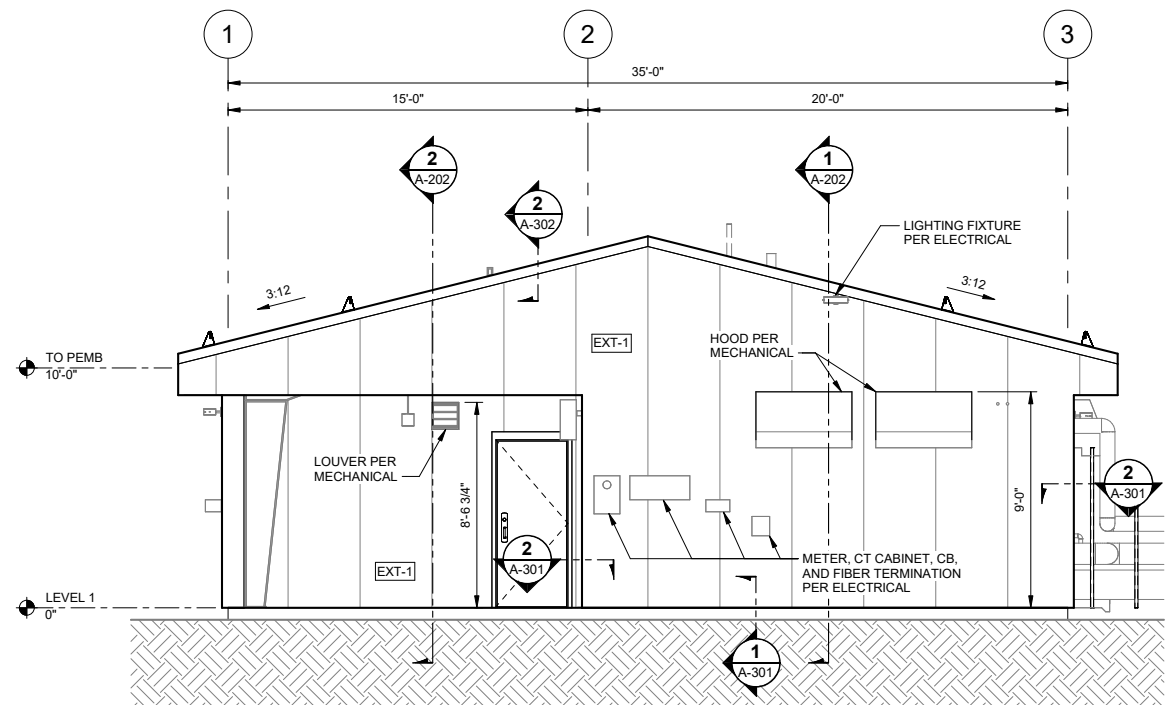

4 BUILDING ELEVATION - WEST
A-201 SCALE: 1/4" = 1'-0"

CONSULTANT:



Juneau, AK
9103 Mendocino Mall Rd. Ste 4
Juneau, AK 99801
Phone: 907.780.6060
www.respec.com
AECC163270

RESPEC

PROJECT:
CITY & BOROUGH OF YAKUTAT
WATER SYSTEM EXTENSION

YAKUTAT, ALASKA

SHEET TITLE:
PUMP HOUSE BUILDING
ELEVATIONS

DESIGN TKM
DRAWN DJM
CHECKED TKM
DATE 04-16-2025

PROJECT No.
10297.24002
SHEET NUMBER

A-201

No.	Date	Item
REVISIONS		