


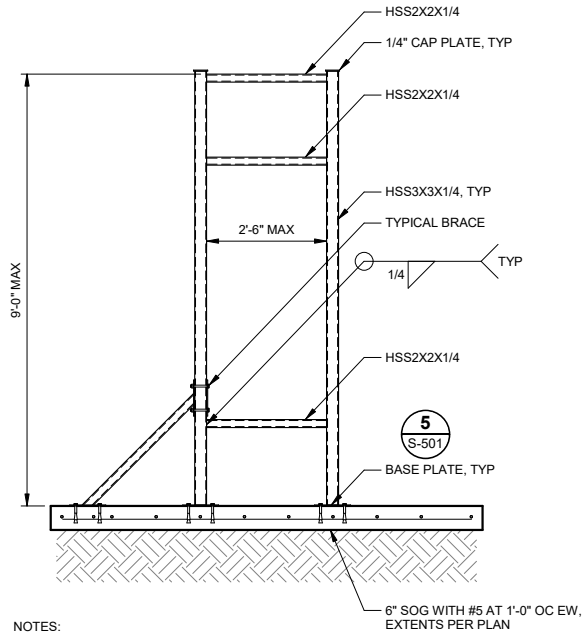


NOTES:

1. PIPING NOT SHOWN. COORDINATE SIZE AND LAYOUT WITH MECHANICAL.

1 EXTERIOR PIPE BRIDGE - (2) PIPES

S-501 SCALE: 1/2" = 1'-0"

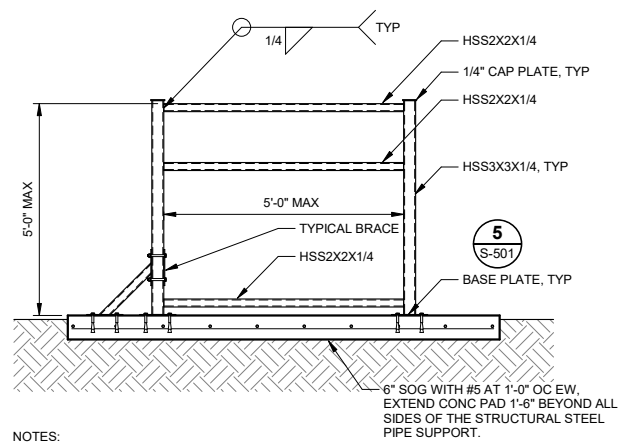


NOTES:

1. PIPING NOT SHOWN. COORDINATE SIZE AND LAYOUT WITH MECHANICAL.

2 EXTERIOR PIPE BRIDGE - (3) PIPES

S-501 SCALE: 1/2" = 1'-0"

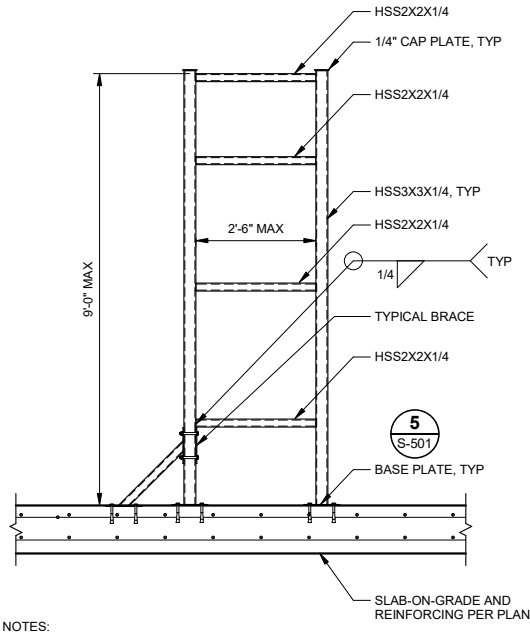


NOTES:

1. PIPING NOT SHOWN. COORDINATE SIZE AND LAYOUT WITH MECHANICAL.


3 TYPICAL INTERIOR PIPE BRIDGE

S-501 SCALE: 1/2" = 1'-0"

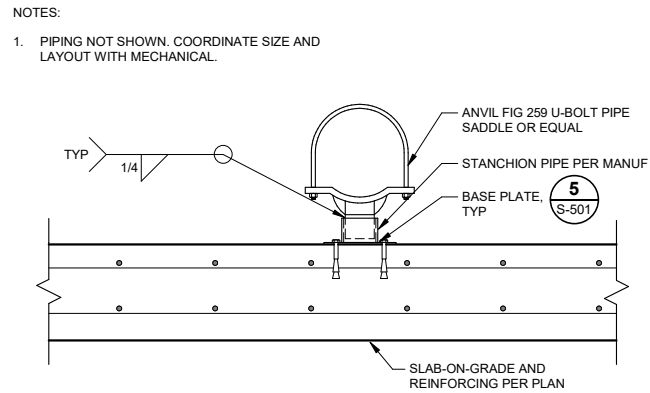


4 INTERIOR PIPE RISER

S-501 SCALE: 1" = 1'-0"

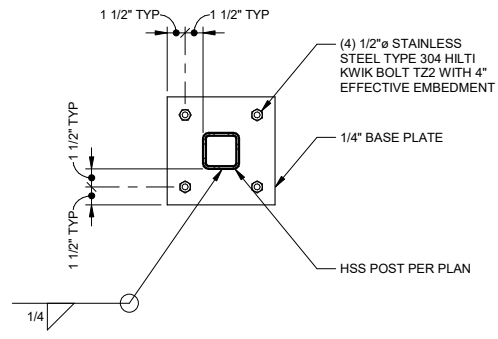

5 PIPE BRIDGE BASE PLATE

S-501 SCALE: 1 1/2" = 1'-0"

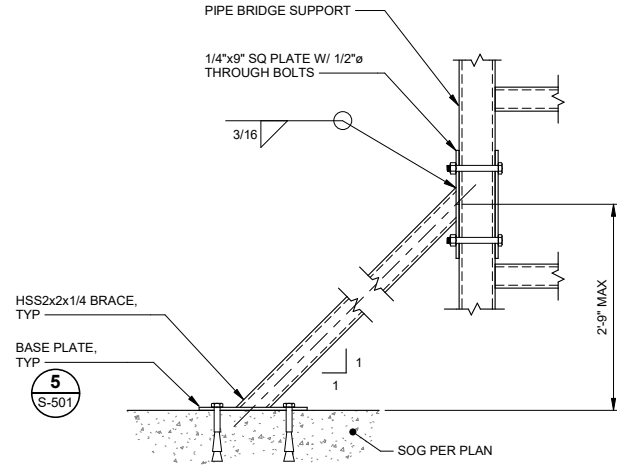

6 PIPE BRIDGE BRACING

S-501 SCALE: 1 1/2" = 1'-0"

CONSULTANT :

JACOB E. HORAZDOVSKY
SE 126203
MECHANICAL ENGINEER

PROJECT :
**CITY & BOROUGH OF YAKUTAT
WATER SYSTEM EXTENSION**

YAKUTAT, ALASKA

SHEET TITLE :
PUMP HOUSE FRAMING DETAILS

DESIGN	JCL
DRAWN	DJM
CHECKED	JEH
DATE	04-16-2025

PROJECT No.	10297.24002
SHEET NUMBER	S-501

No.	Date	Item
REVISIONS		