


1" IF THIS BAR DOES NOT MEASURE EXACTLY ONE INCH, THE SCALE OF THIS DRAWING HAS BEEN ALTERED DURING IT'S PRODUCTION, AFFECTING ALL LABELED SCALES

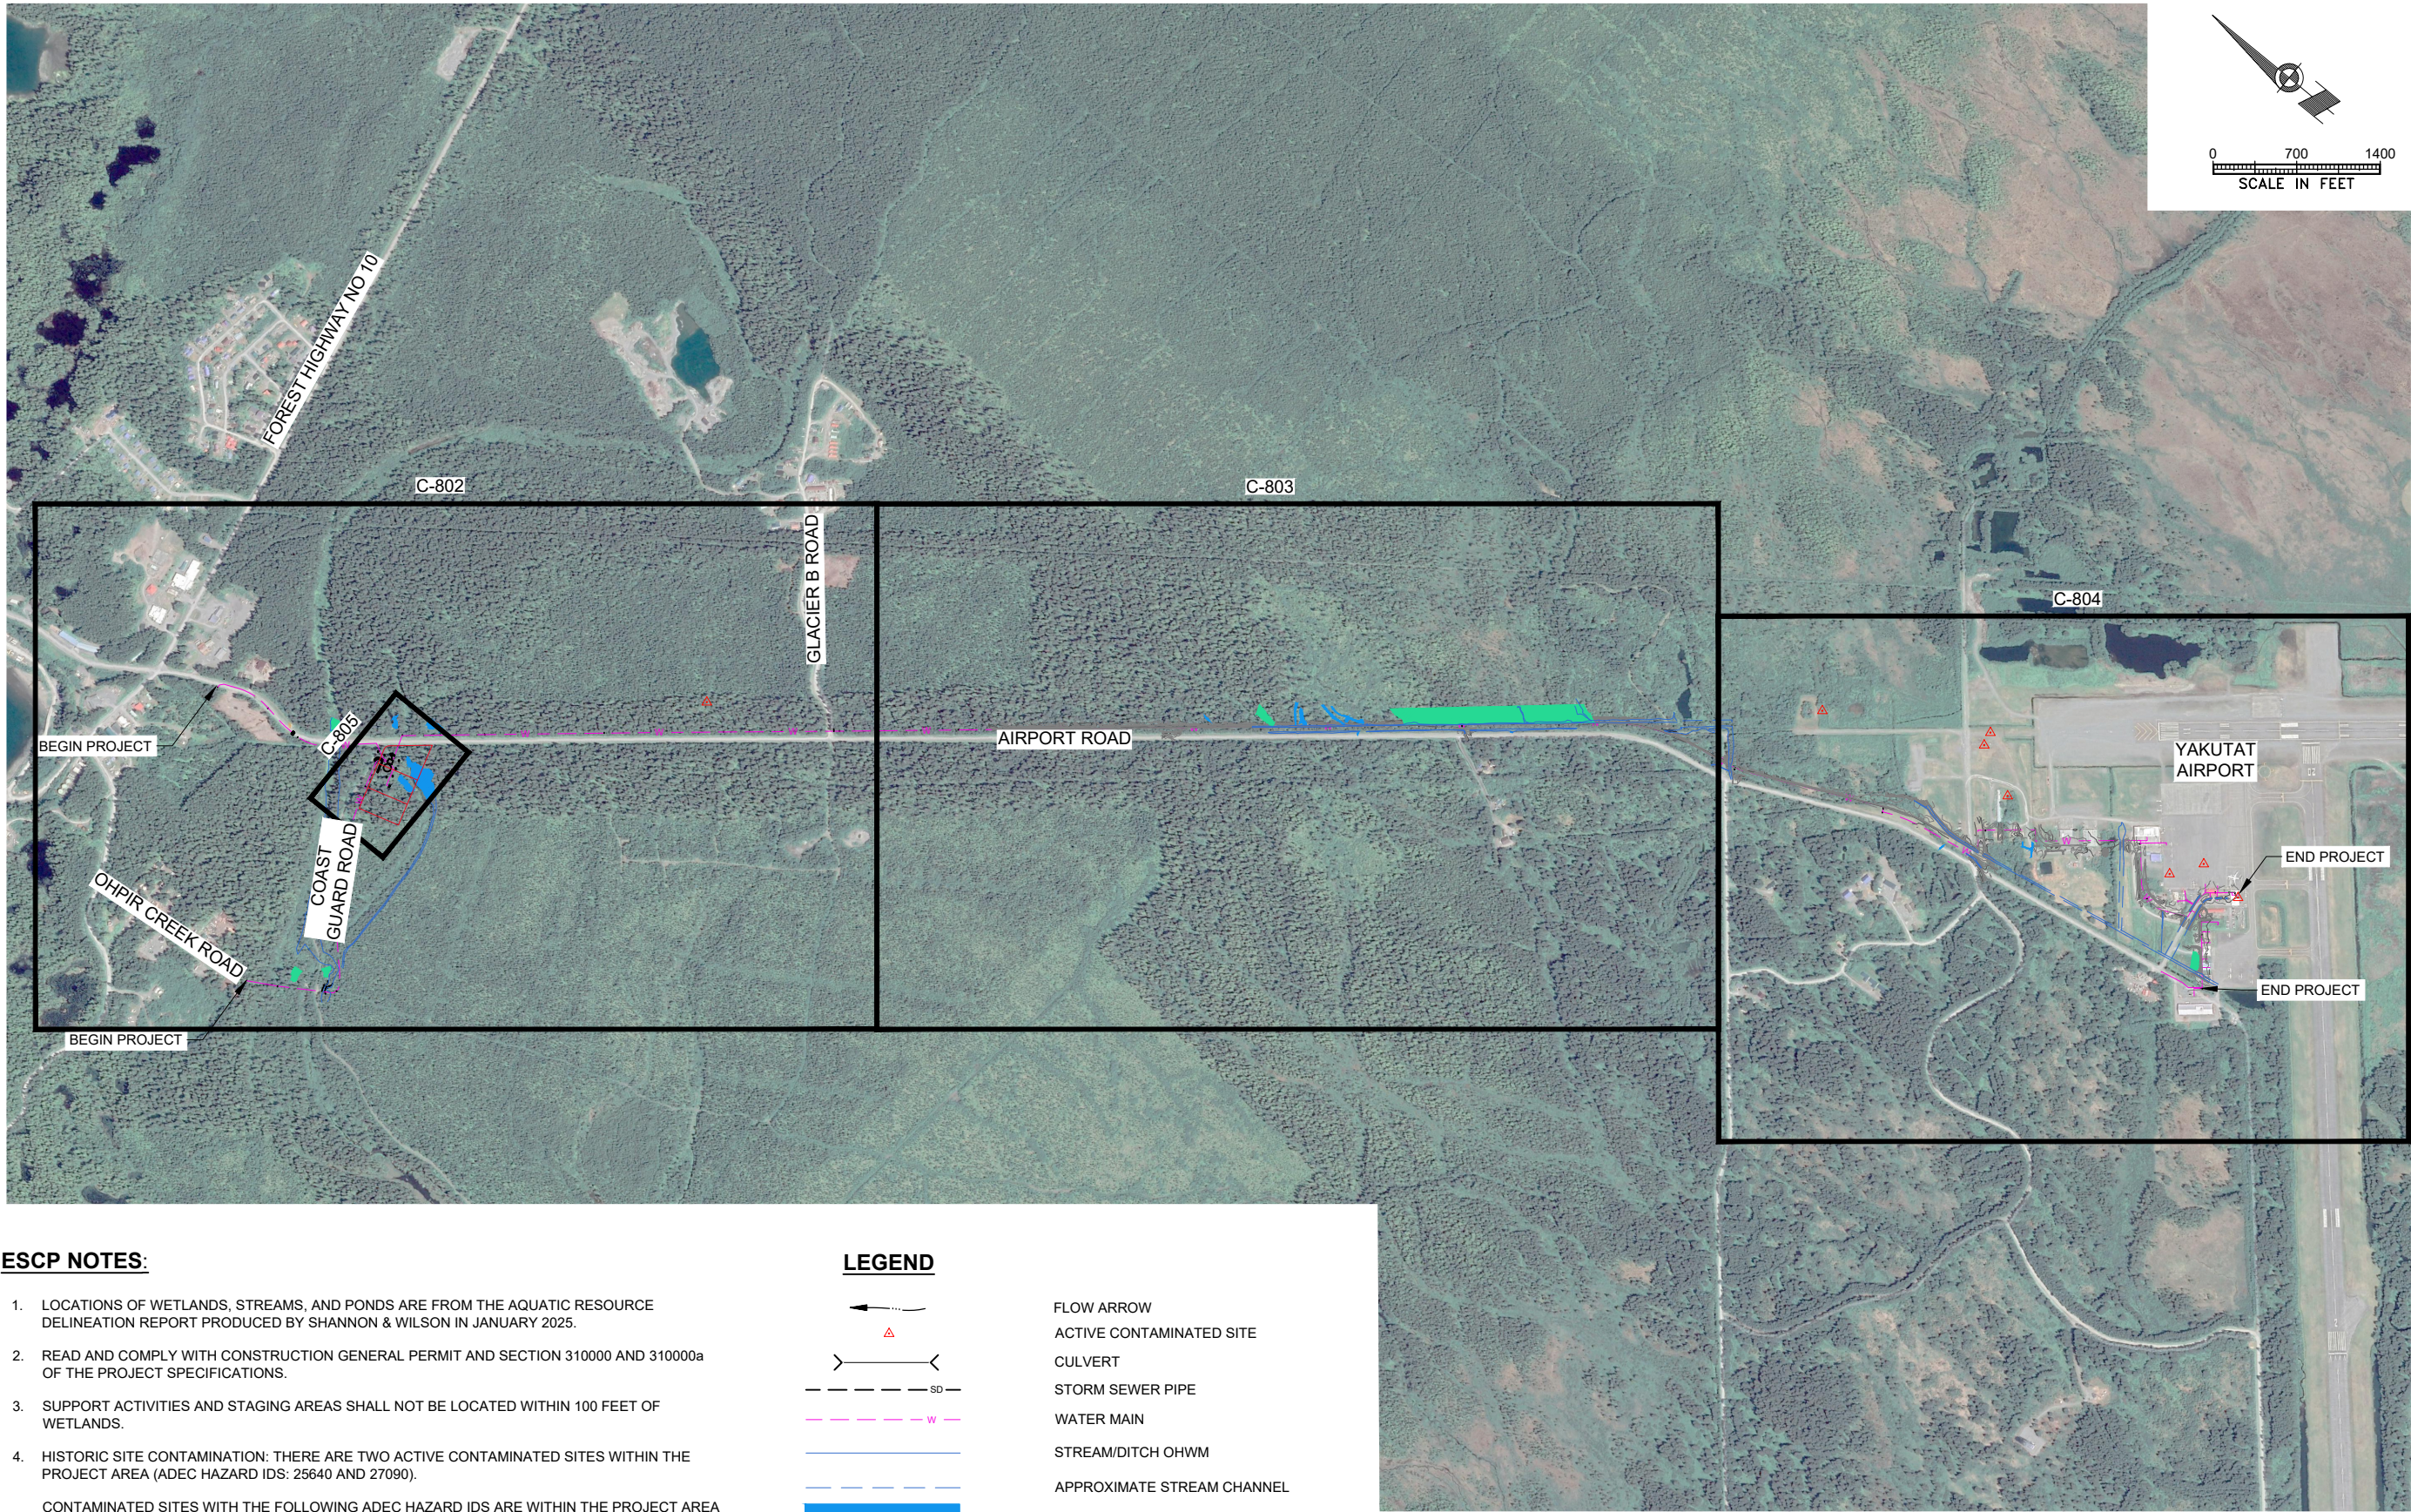

ESCP NOTES:

- LOCATIONS OF WETLANDS, STREAMS, AND PONDS ARE FROM THE AQUATIC RESOURCE DELINEATION REPORT PRODUCED BY SHANNON & WILSON IN JANUARY 2025.
- READ AND COMPLY WITH CONSTRUCTION GENERAL PERMIT AND SECTION 310000 AND 310000a OF THE PROJECT SPECIFICATIONS.
- SUPPORT ACTIVITIES AND STAGING AREAS SHALL NOT BE LOCATED WITHIN 100 FEET OF WETLANDS.
- HISTORIC SITE CONTAMINATION: THERE ARE TWO ACTIVE CONTAMINATED SITES WITHIN THE PROJECT AREA (ADEC HAZARD IDS: 25640 AND 27090).

CONTAMINATED SITES WITH THE FOLLOWING ADEC HAZARD IDS ARE WITHIN THE PROJECT AREA BUT ARE NOT ANTICIPATED TO BE ENCOUNTERED: 2377, 2972, 25483, 26944, AND 27902. ONE ADDITIONAL CONTAMINATED SITE IS ADJACENT TO THE PROJECT AREA AND DOES NOT HAVE A HAZARD ID ASSIGNED BY ADEC. IT IS DENOTED AS ID 1.

SEE SECTION 312000 OF THE PROJECT SPECIFICATION FOR INFORMATION ON HANDLING CONTAMINATED SOIL.

LEGEND

	FLOW ARROW
	ACTIVE CONTAMINATED SITE
	CULVERT
	STORM SEWER PIPE
	WATER MAIN
	STREAM/DITCH OHWM
	APPROXIMATE STREAM CHANNEL
	POND/CHANNEL
	WETLAND
	CBY PARCELS

CONSULTANT :

Juneau, AK
9109 Mendota Hall Rd, Ste. 4
Juneau, AK 99801
Phone: 907.586.3771
Fax: 907.586.3771
AEC 163270

PROJECT :

**CITY & BOROUGH OF YAKUTAT
WATER SYSTEM EXTENSION**

YAKUTAT, ALASKA

SHEET TITLE :

**KEY MAP - EROSION AND
SEDIMENT CONTROL PLAN**

DESIGN	AMN
DRAWN	HRB
CHECKED	KAB
DATE	04-16-2025

PROJECT No.
10297.24002

SHEET NUMBER
C-801