



1" IF THIS BAR DOES NOT MEASURE EXACTLY ONE INCH, THE SCALE OF THIS DRAWING HAS BEEN ALTERED DURING ITS PRODUCTION, AFFECTING ALL LABELED SCALES


Autodesk Docs://10297_24002-CBY Airport Water System Extension\\NF-STRU\\10297_24002_RV23.rvt 4/19/2025 4:28:20 PM

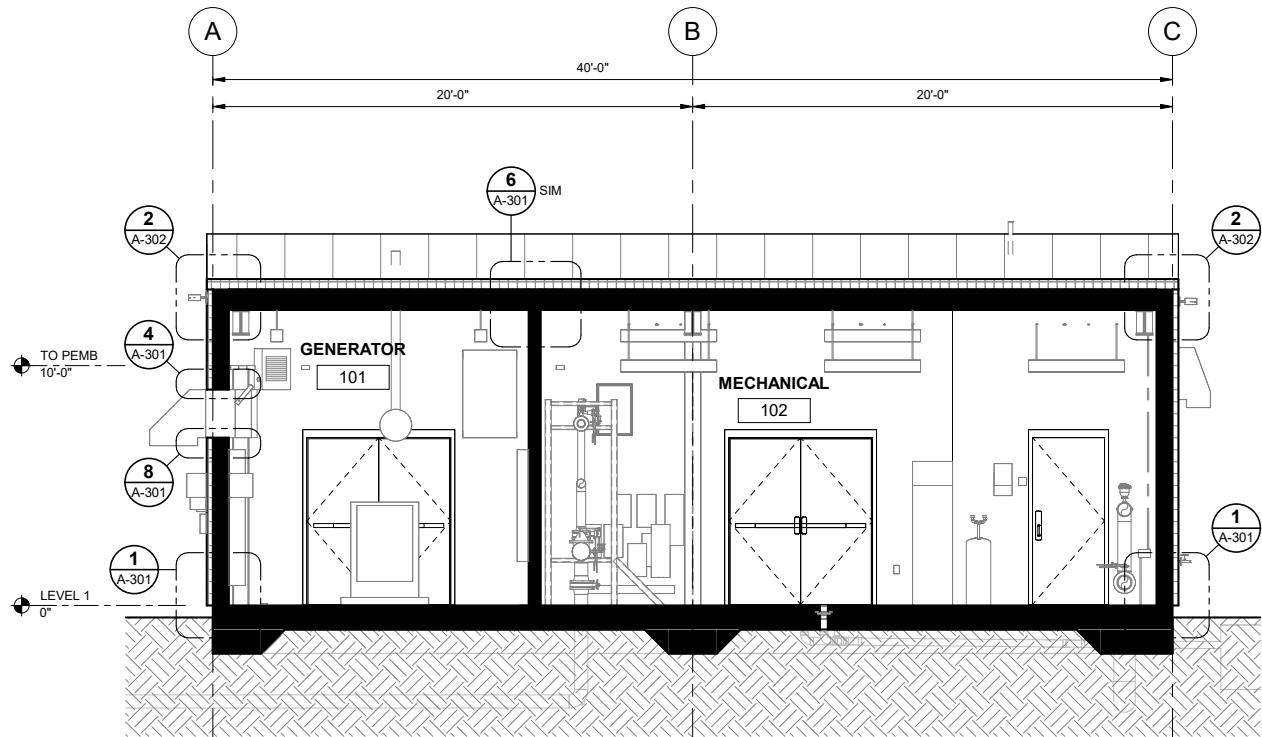

1 BUILDING SECTION
A-202 SCALE: 1/4" = 1'-0"

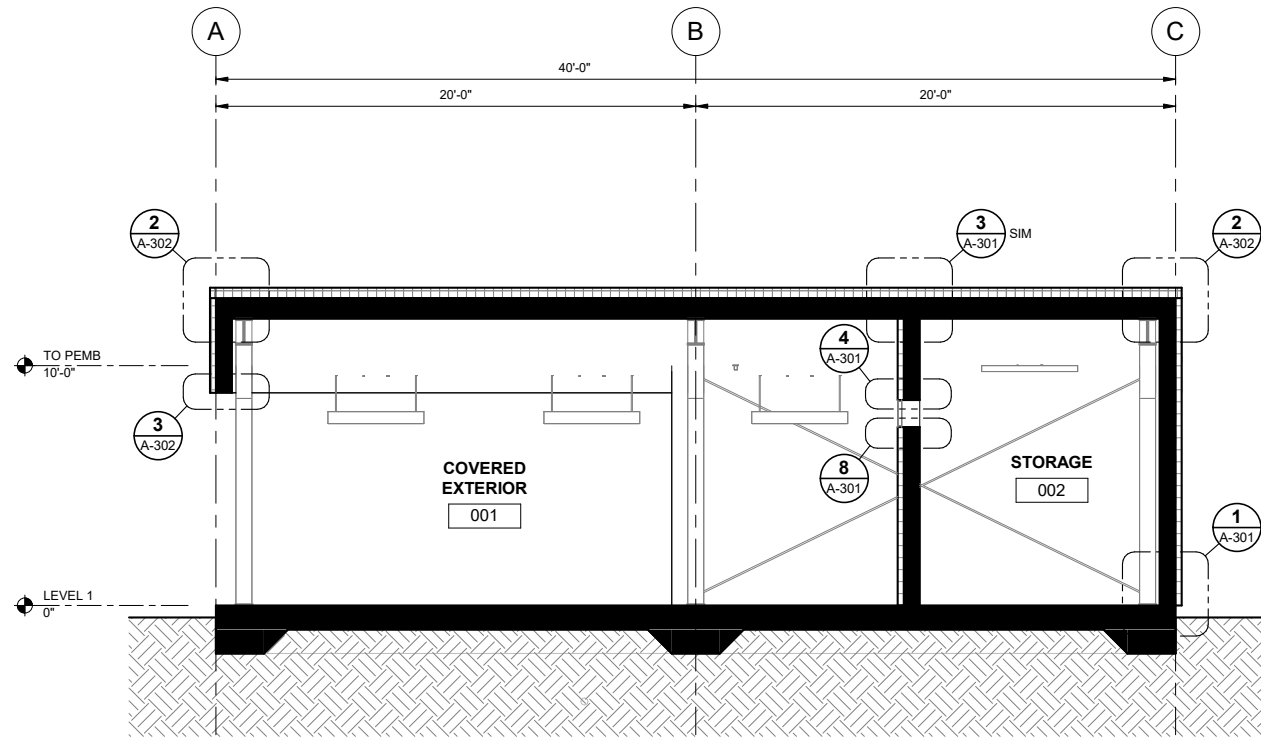

2 BUILDING SECTION
A-202 SCALE: 1/4" = 1'-0"

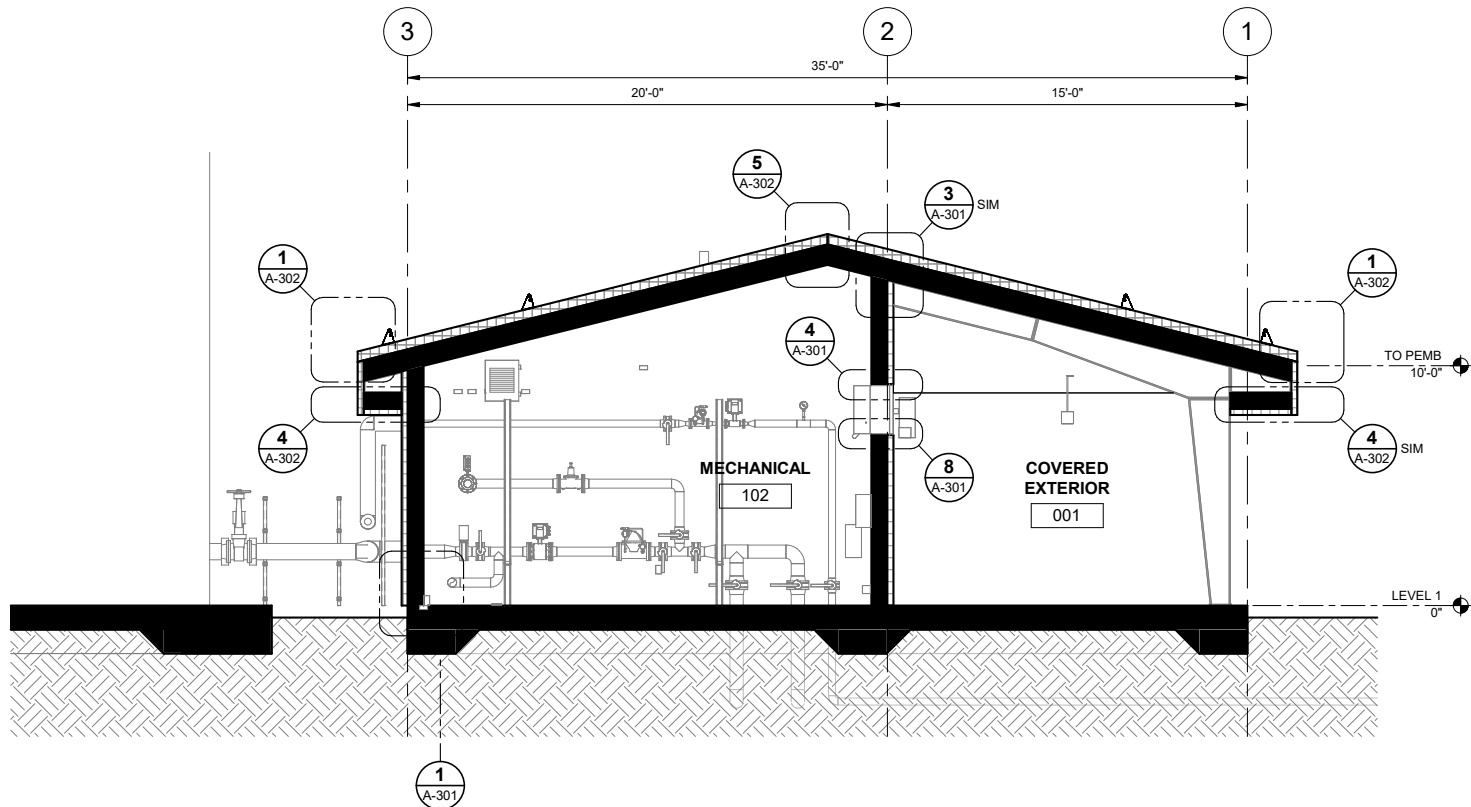

3 BUILDING SECTION
A-202 SCALE: 1/4" = 1'-0"

CONSULTANT :



Juneau, AK
9103 Wendenhall Mall Rd. Ste 4
Juneau, AK 99801
Phone: 907.780.6060
www.respec.com
AECC163270

RESPEC

PROJECT :
**CITY & BOROUGH OF YAKUTAT
WATER SYSTEM EXTENSION**

YAKUTAT, ALASKA

SHEET TITLE :
PUMP HOUSE BUILDING SECTIONS

DESIGN *TKM*
DRAWN *DJM*
CHECKED *TKM*
DATE 04-16-2025

PROJECT No.
10297.24002
SHEET NUMBER

A-202

No.	Date	Item
REVISIONS		