


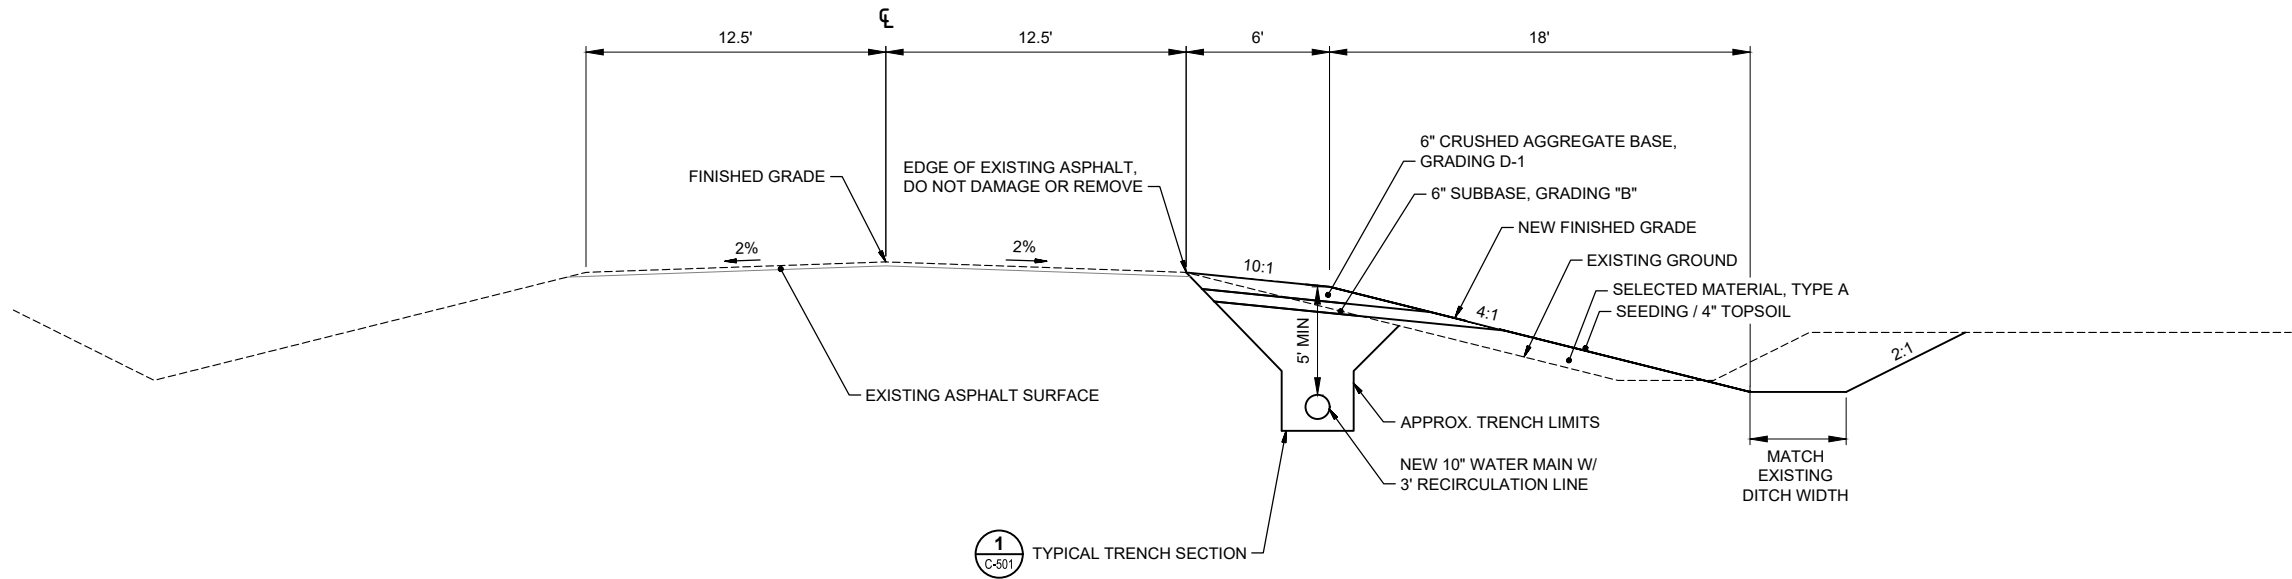

1
C-401
AIRPORT ROAD TYPICAL SECTION
SCALE: N.T.S

CONSULTANT :

Juneau, AK
9102 Mendenhall Mall Rd. Ste. 4
Juneau, AK 99801
Phone: 907.586.3771
Fax: 907.586.3771
AEC 163270

PROJECT :

CITY & BOROUGH OF YAKUTAT
WATER SYSTEM EXTENSION
YAKUTAT, ALASKA

SHEET TITLE :

AIRPORT ROAD TYPICAL SECTION

DESIGN	AMN
DRAWN	HRB
CHECKED	KAB
DATE	04-16-2025

PROJECT No.

10297.24002

SHEET NUMBER

C-401