


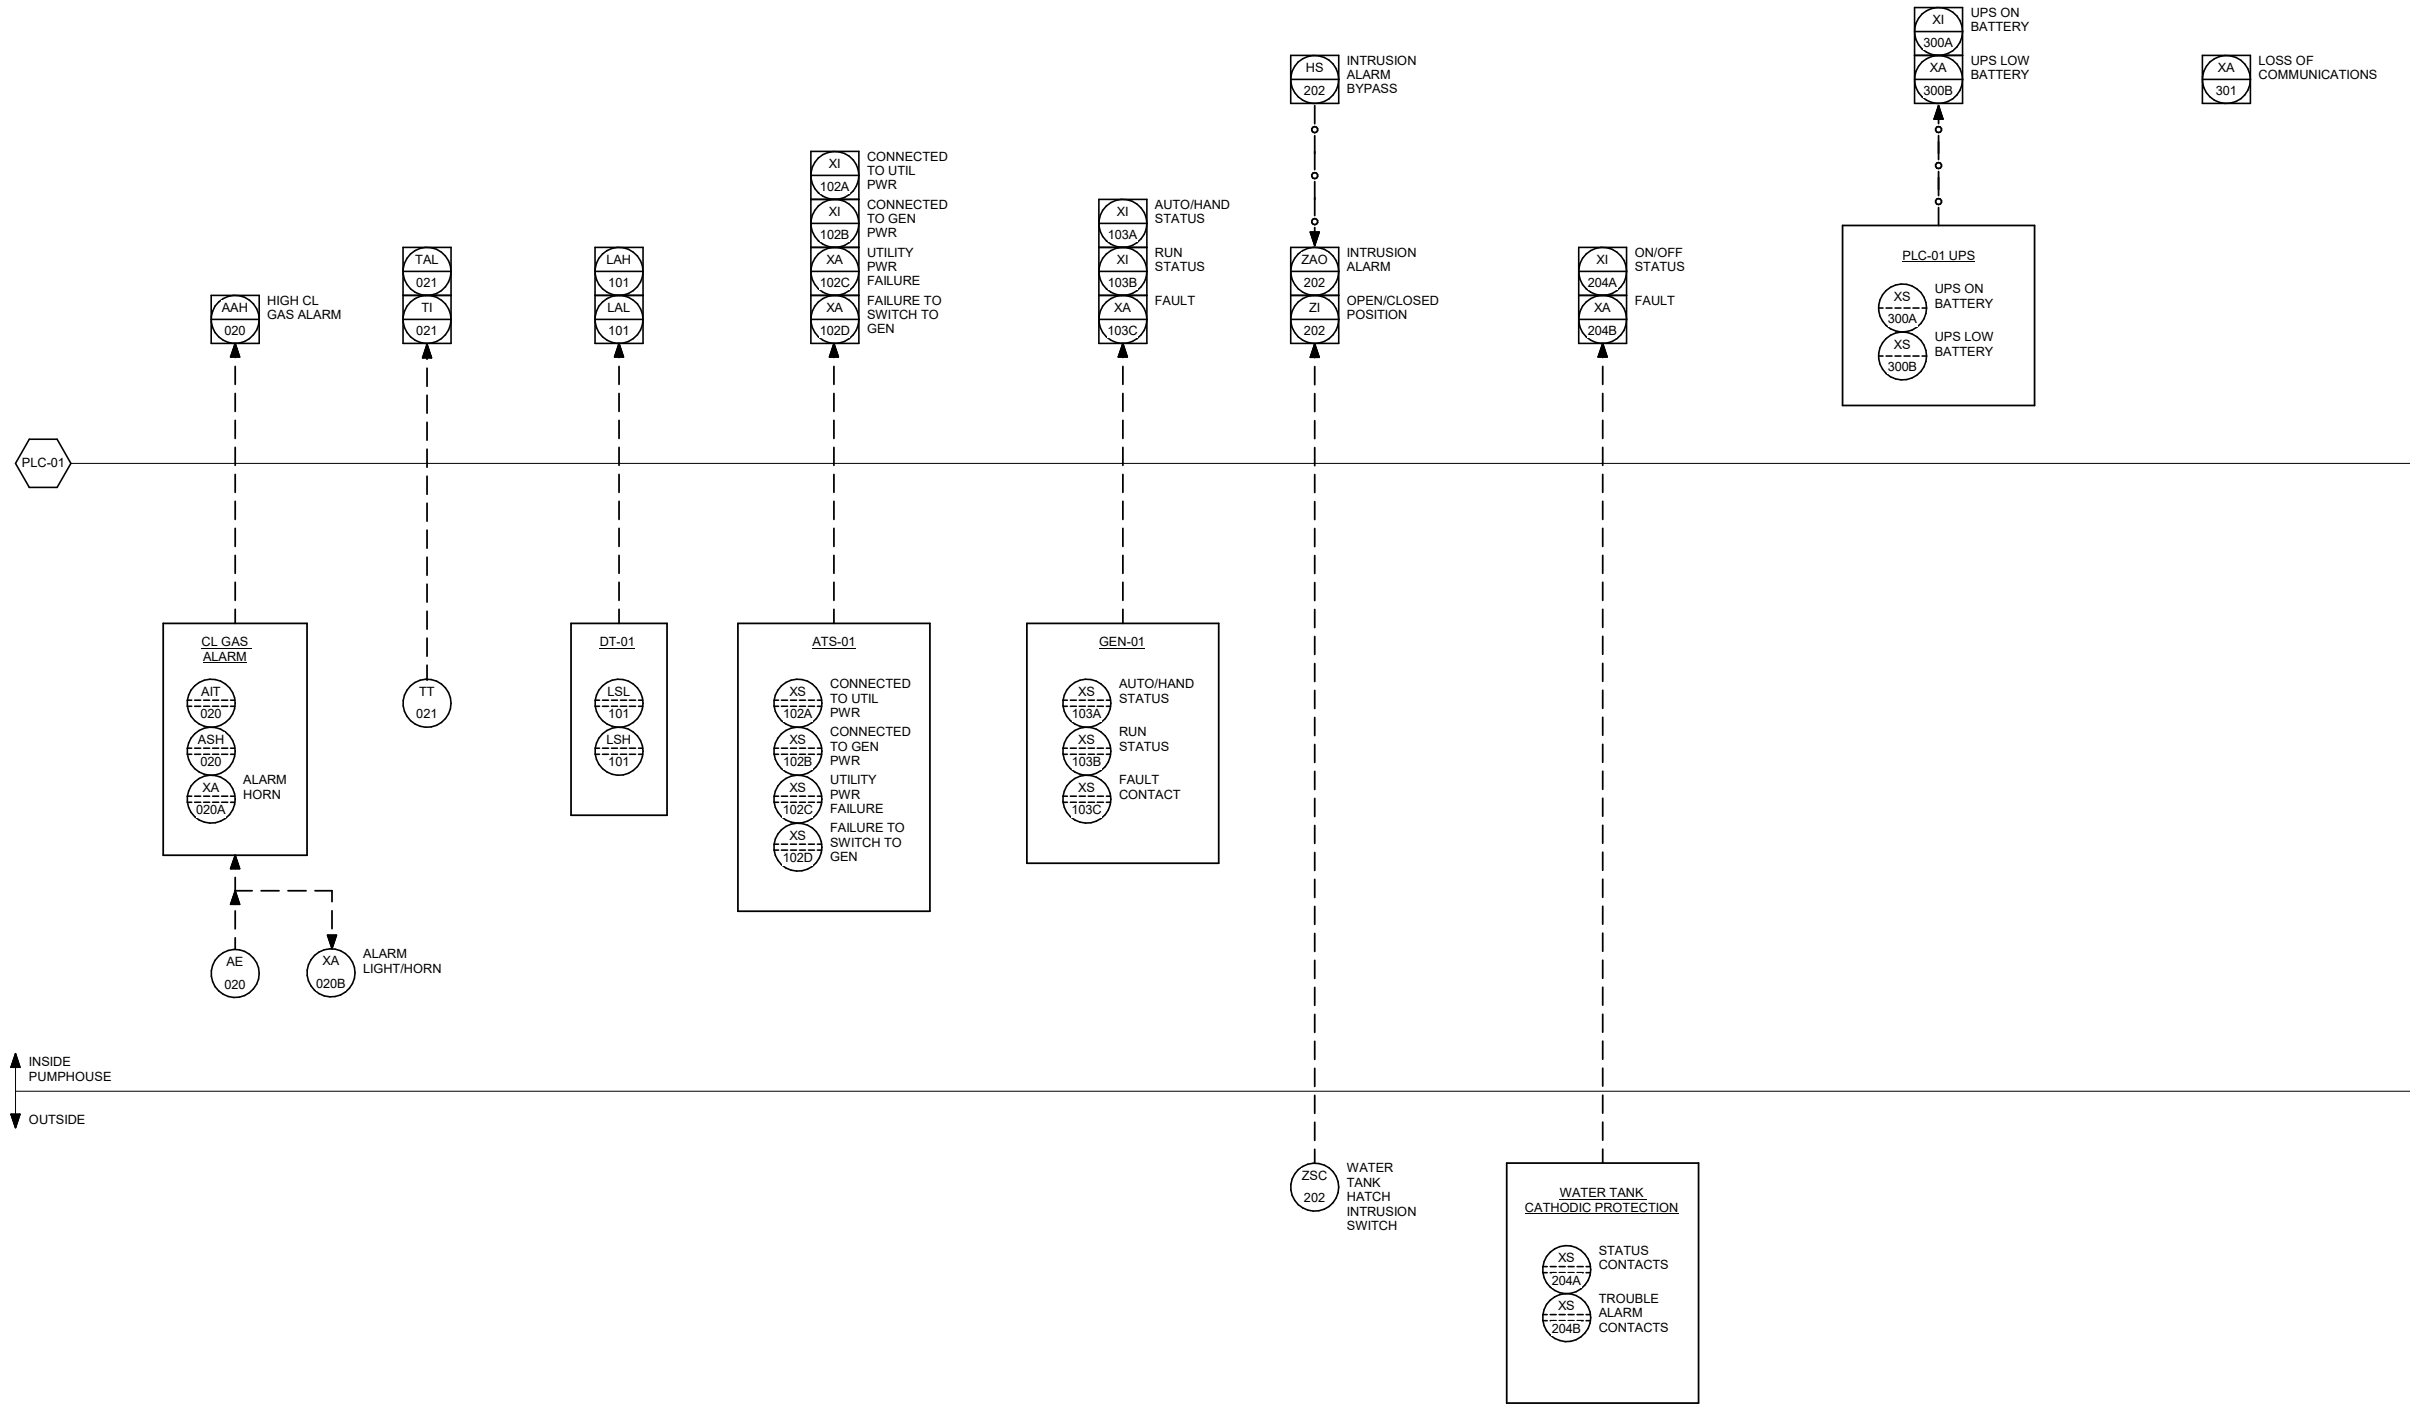

1 MISCELLANEOUS PUMP HOUSE MONITORING AND ALARMS

D-614

SCALE: NO SCALE

No.	Date	Item
REVISIONS		

CONSULTANT :

STATE OF ALASKA
49TH
NICK KEYURAVONG
EE 14589
REGISTERED PROFESSIONAL ENGINEER

Juneau, AK
9103 Mendelhall Mall Rd. Ste 4
Juneau, AK 99801
Phone: 907.780.6060
www.respec.com
AECC163270

RESPEC

PROJECT :
CITY & BOROUGH OF YAKUTAT
WATER SYSTEM EXTENSION
YAKUTAT, ALASKA

SHEET TITLE :
MISC PUMP HOUSE MONITORING
AND ALARMS

DESIGN ALN
DRAWN TRS
CHECKED LAR
DATE 04-16-2025

PROJECT No.
I0297.24002
SHEET NUMBER

D-614