




9/24/2025 11:28:24 AM Autodesk Docs://10297_24002-CBY Airport Water System Extension(INF-MECH-10297_24002_RV23.rvt IF THIS BAR DOES NOT MEASURE EXACTLY ONE INCH, THE SCALE OF THIS DRAWING HAS BEEN ALTERED DURING IT'S PRODUCTION, AFFECTING ALL LABELED SCALES 1"

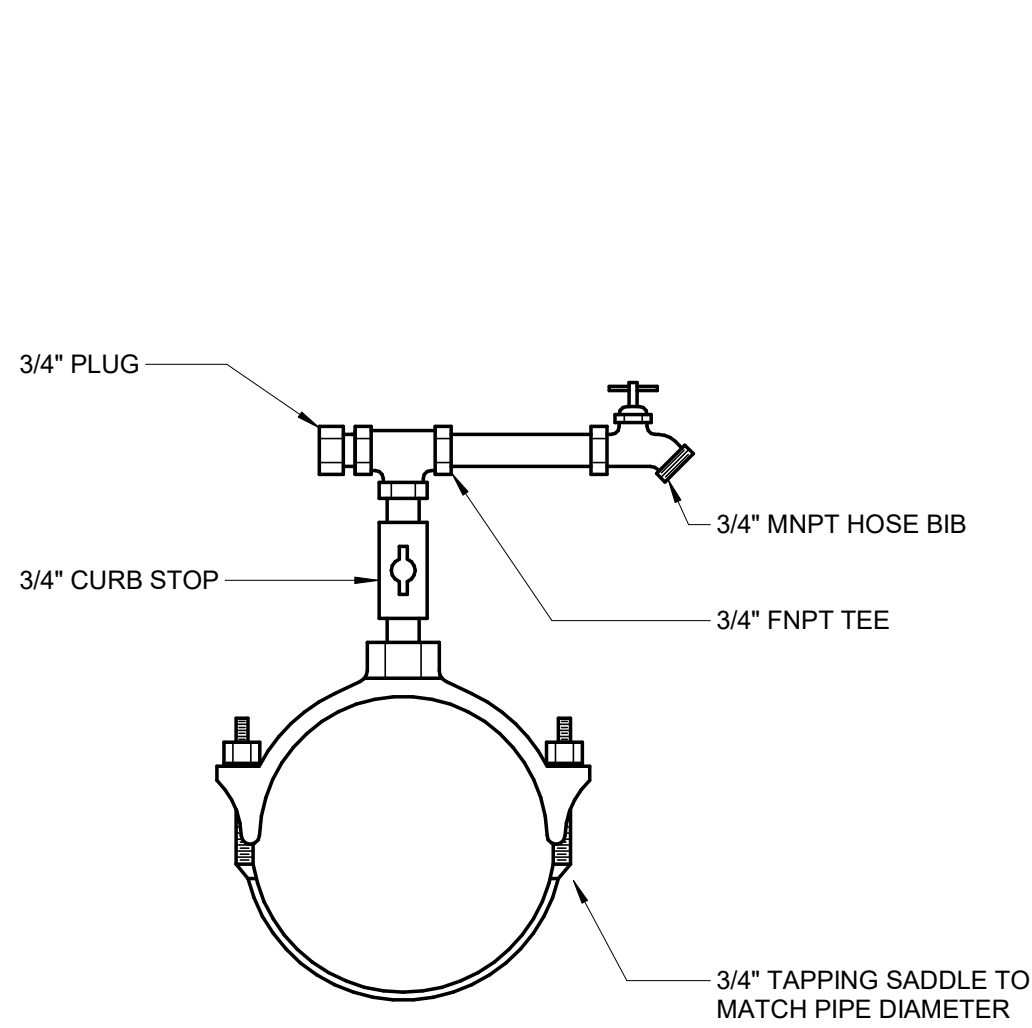


1 **SAMPLE TAP ASSEMBLY DETAIL**
D-511 SCALE: NO SCALE

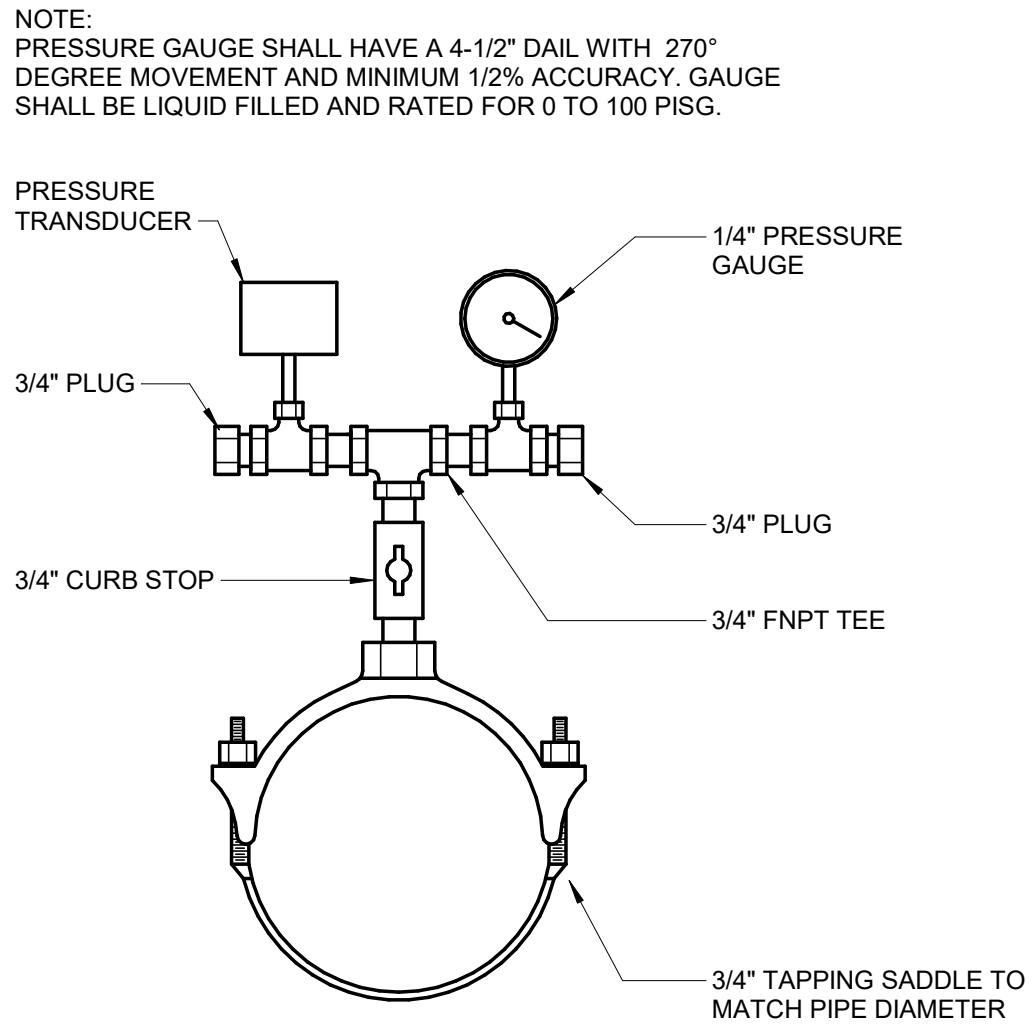


2 **PRESSURE INDICATOR/TRANSMITTER ASSEMBLY DETAIL**
D-511 SCALE: NO SCALE

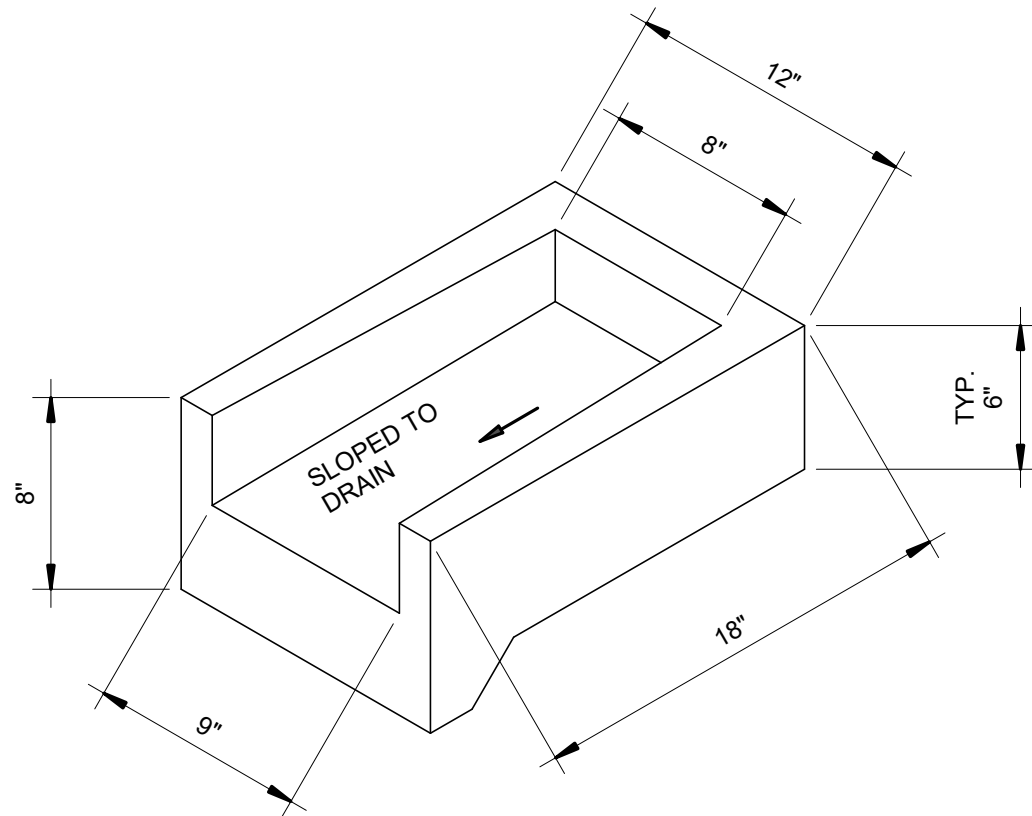


3 **SPLASH BLOCK**
D-511 SCALE: NO SCALE

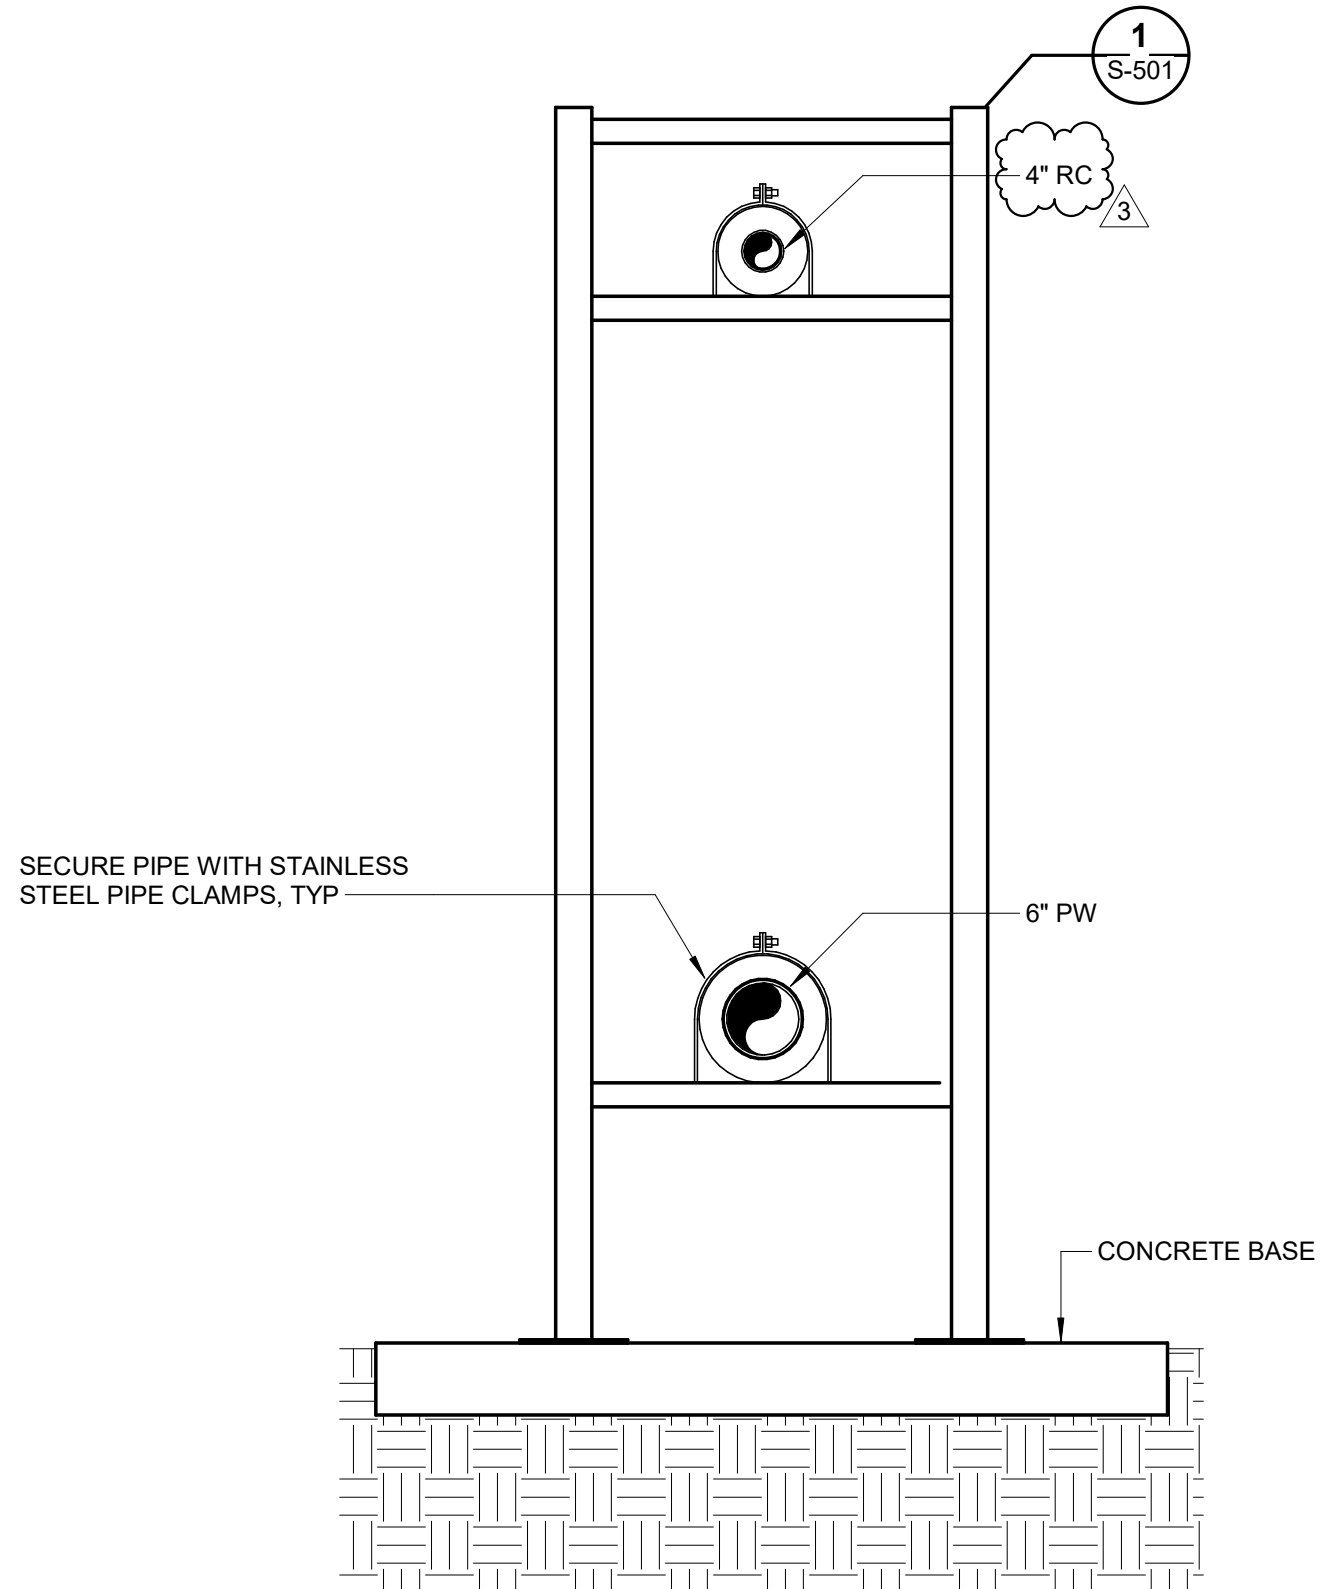


4 **EXTERIOR PIPE BRIDGE DETAIL - 2 PIPE**
D-511 SCALE: NO SCALE

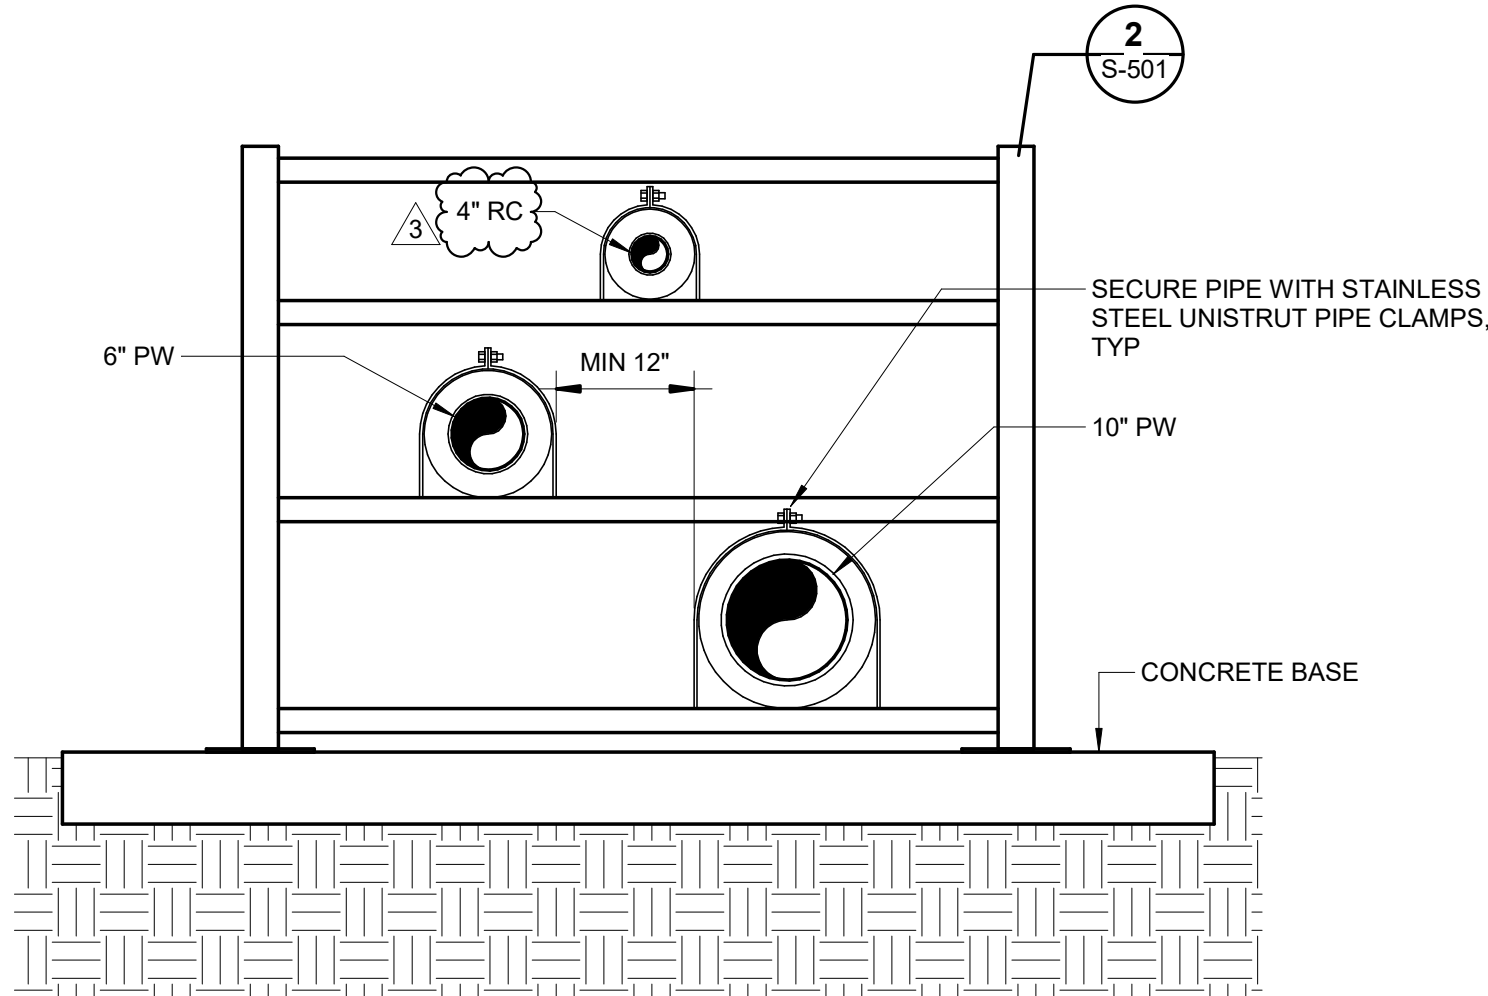

5 **EXTERIOR PIPE BRIDGE DETAIL - 3 PIPE**
D-511 SCALE: NO SCALE

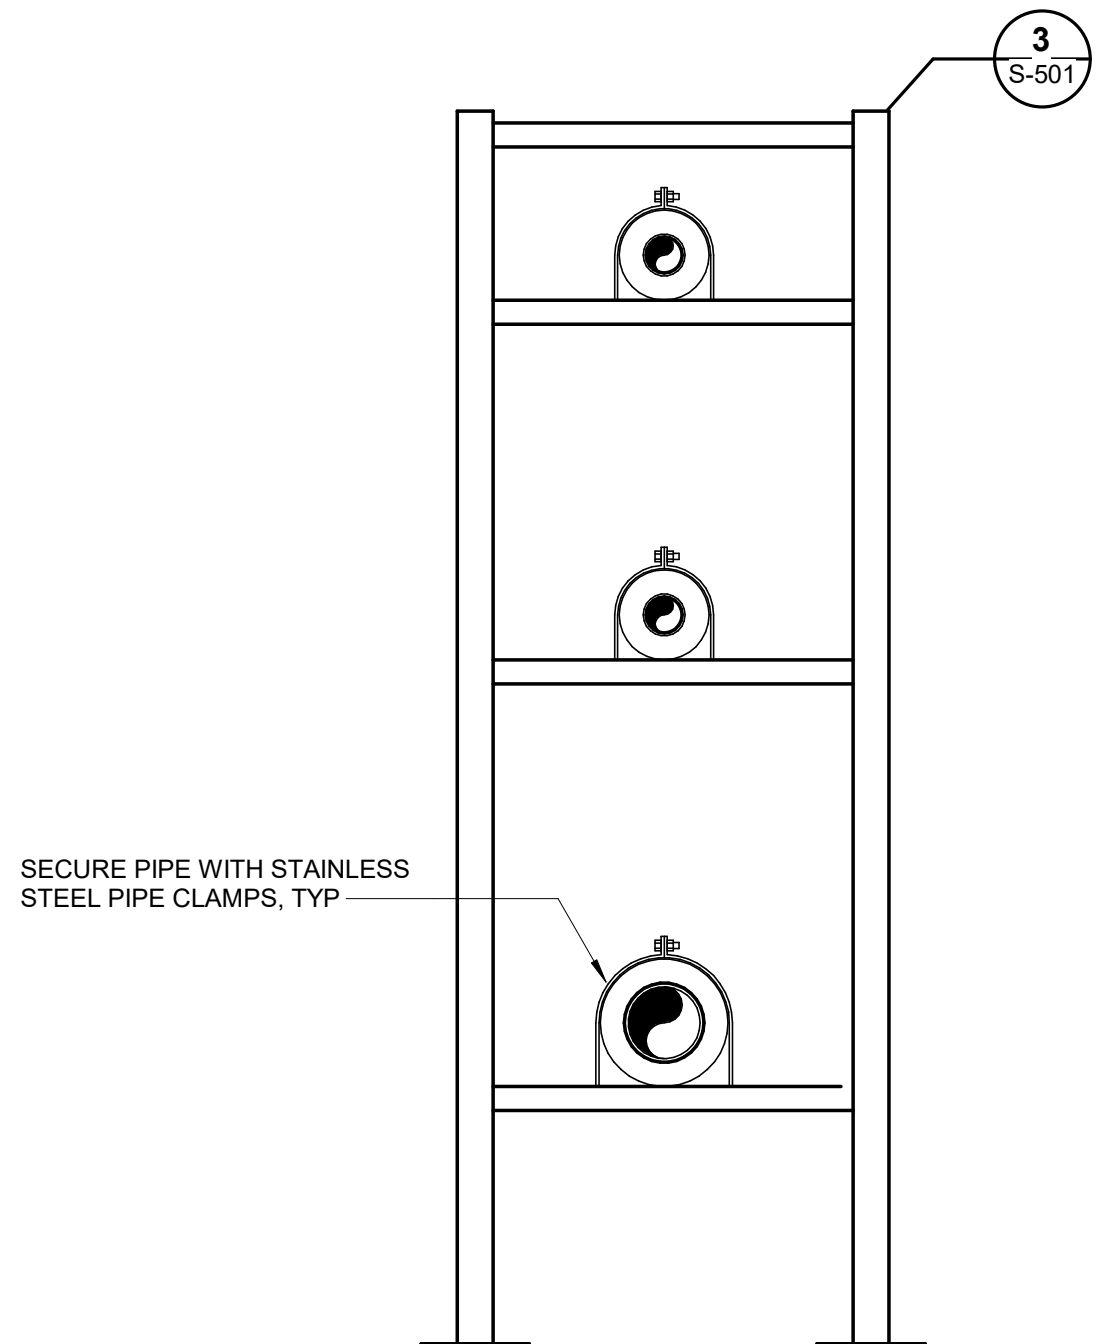

6 **INTERIOR PIPE BRIDGE DETAIL**
D-511 SCALE: NO SCALE

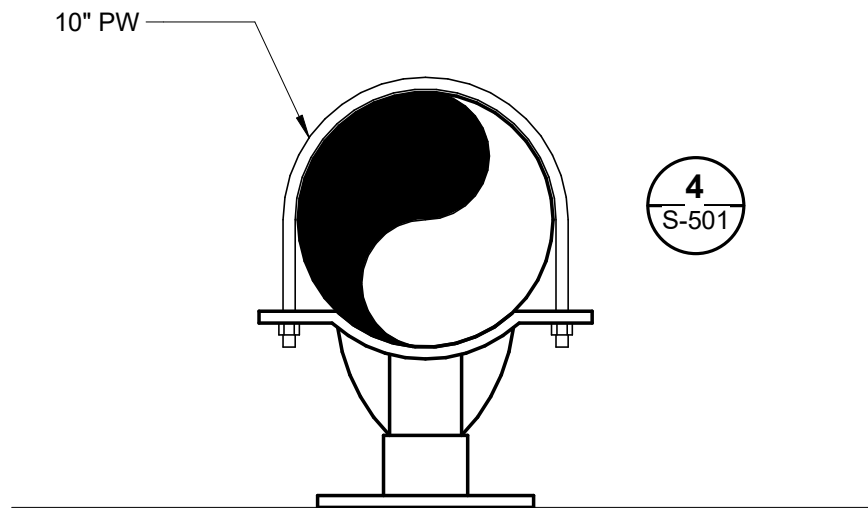

7 **INTERIOR PIPE SUPPORT DETAIL**
D-511 SCALE: NO SCALE

REVISIONS		
No.	Date	Item
3	9/24/25	ADDENDUM #3

CONSULTANT :



Juneau, AK

9103 Mendenhall Mall Rd, Ste 4
Juneau, AK 99801
Phone: 907.780.6360
www.respec.com
AECC 63270



PROJECT :

CITY & BOROUGH OF YAKUTAT
WATER SYSTEM EXTENSION

YAKUTAT, ALASKA

SHEET TITLE :

PROCESS DETAILS

DESIGN	ALN
DRAWN	TRS
CHECKED	LAR
DATE	04-16-2025

PROJECT No.

10297.24002

SHEET NUMBER

D-511