


IF THIS BAR DOES NOT MEASURE EXACTLY ONE INCH, THE SCALE OF THIS DRAWING HAS BEEN ALTERED DURING IT'S PRODUCTION, AFFECTING ALL LABELED SCALES

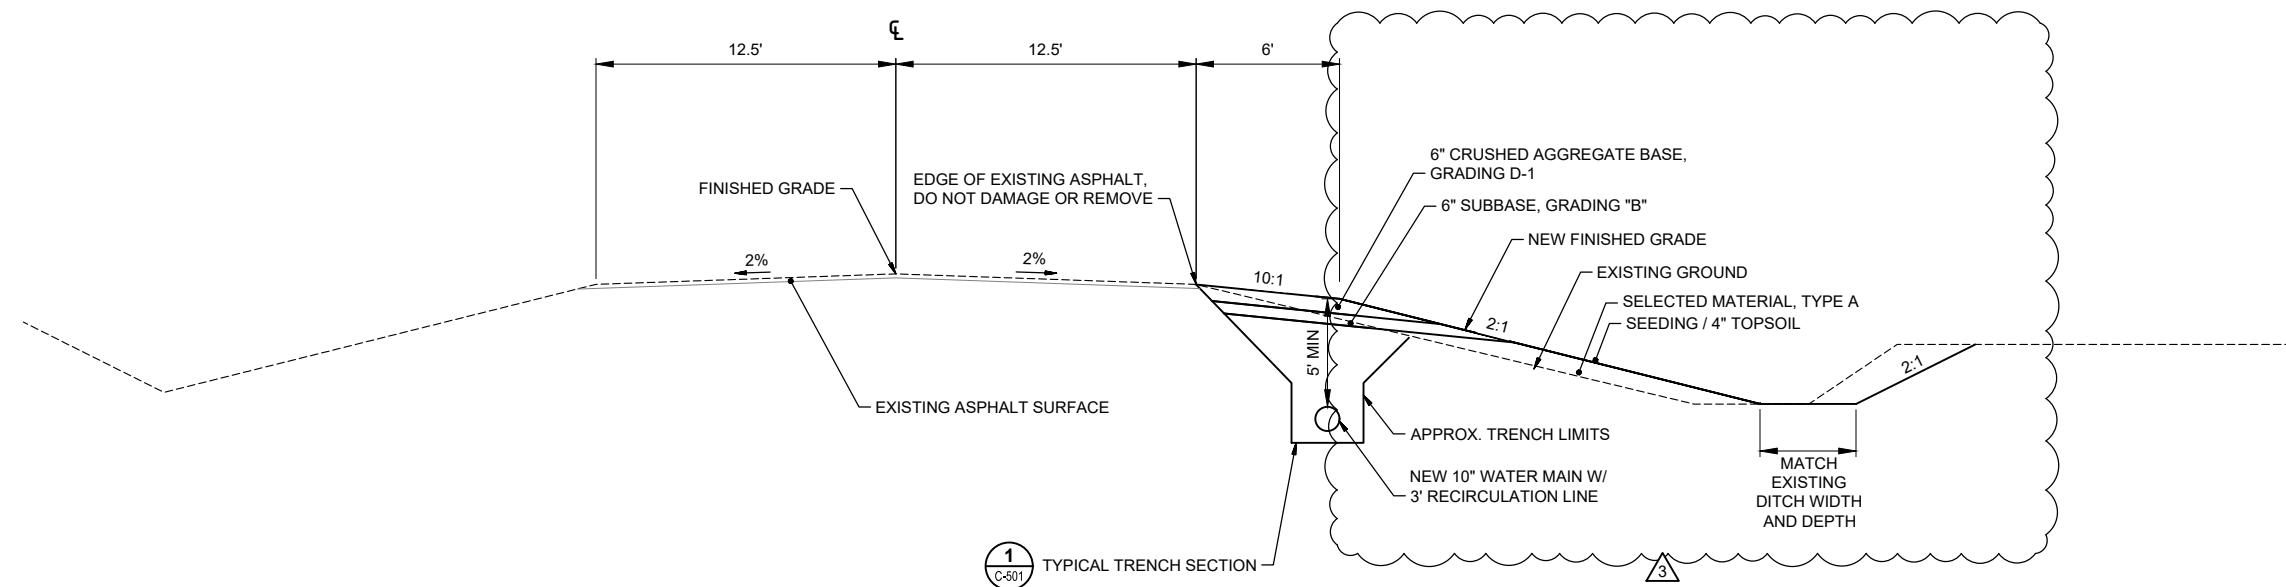

# 1 AIRPORT ROAD TYPICAL SECTION

|  |  |  |
|--|--|--|
|  |  |  |
|  |  |  |
09/24/2025      ADDENDUM No. 3

---

|     |      |      |
|-----|------|------|
| No. | Date | Item |
|-----|------|------|

### REVISIONS

**CONSULTANT:**



**Juneau, AK**  
9109 Mendenhall Mall Rd. Ste. 4  
Juneau, AK 99801  
**Phone:** 907.780.6060  
**Fax:** 907.586.3771  
AECC.163270



**PROJECT :**  
**CITY & BOROUGH OF YAKUTAT**  
**WATER SYSTEM EXTENSION**

**YAKUTAT, ALASKA**

**SHEET TITLE :**

**AIRPORT ROAD TYPICAL SECTION**

|         |           |
|---------|-----------|
| DESIGN  | AM        |
| DRAWN   | HR        |
| CHECKED | KA        |
| DATE    | 04-16-202 |

PROJECT No.  
**10297.24002**

**SHEET NUMBER**

**C-401**