


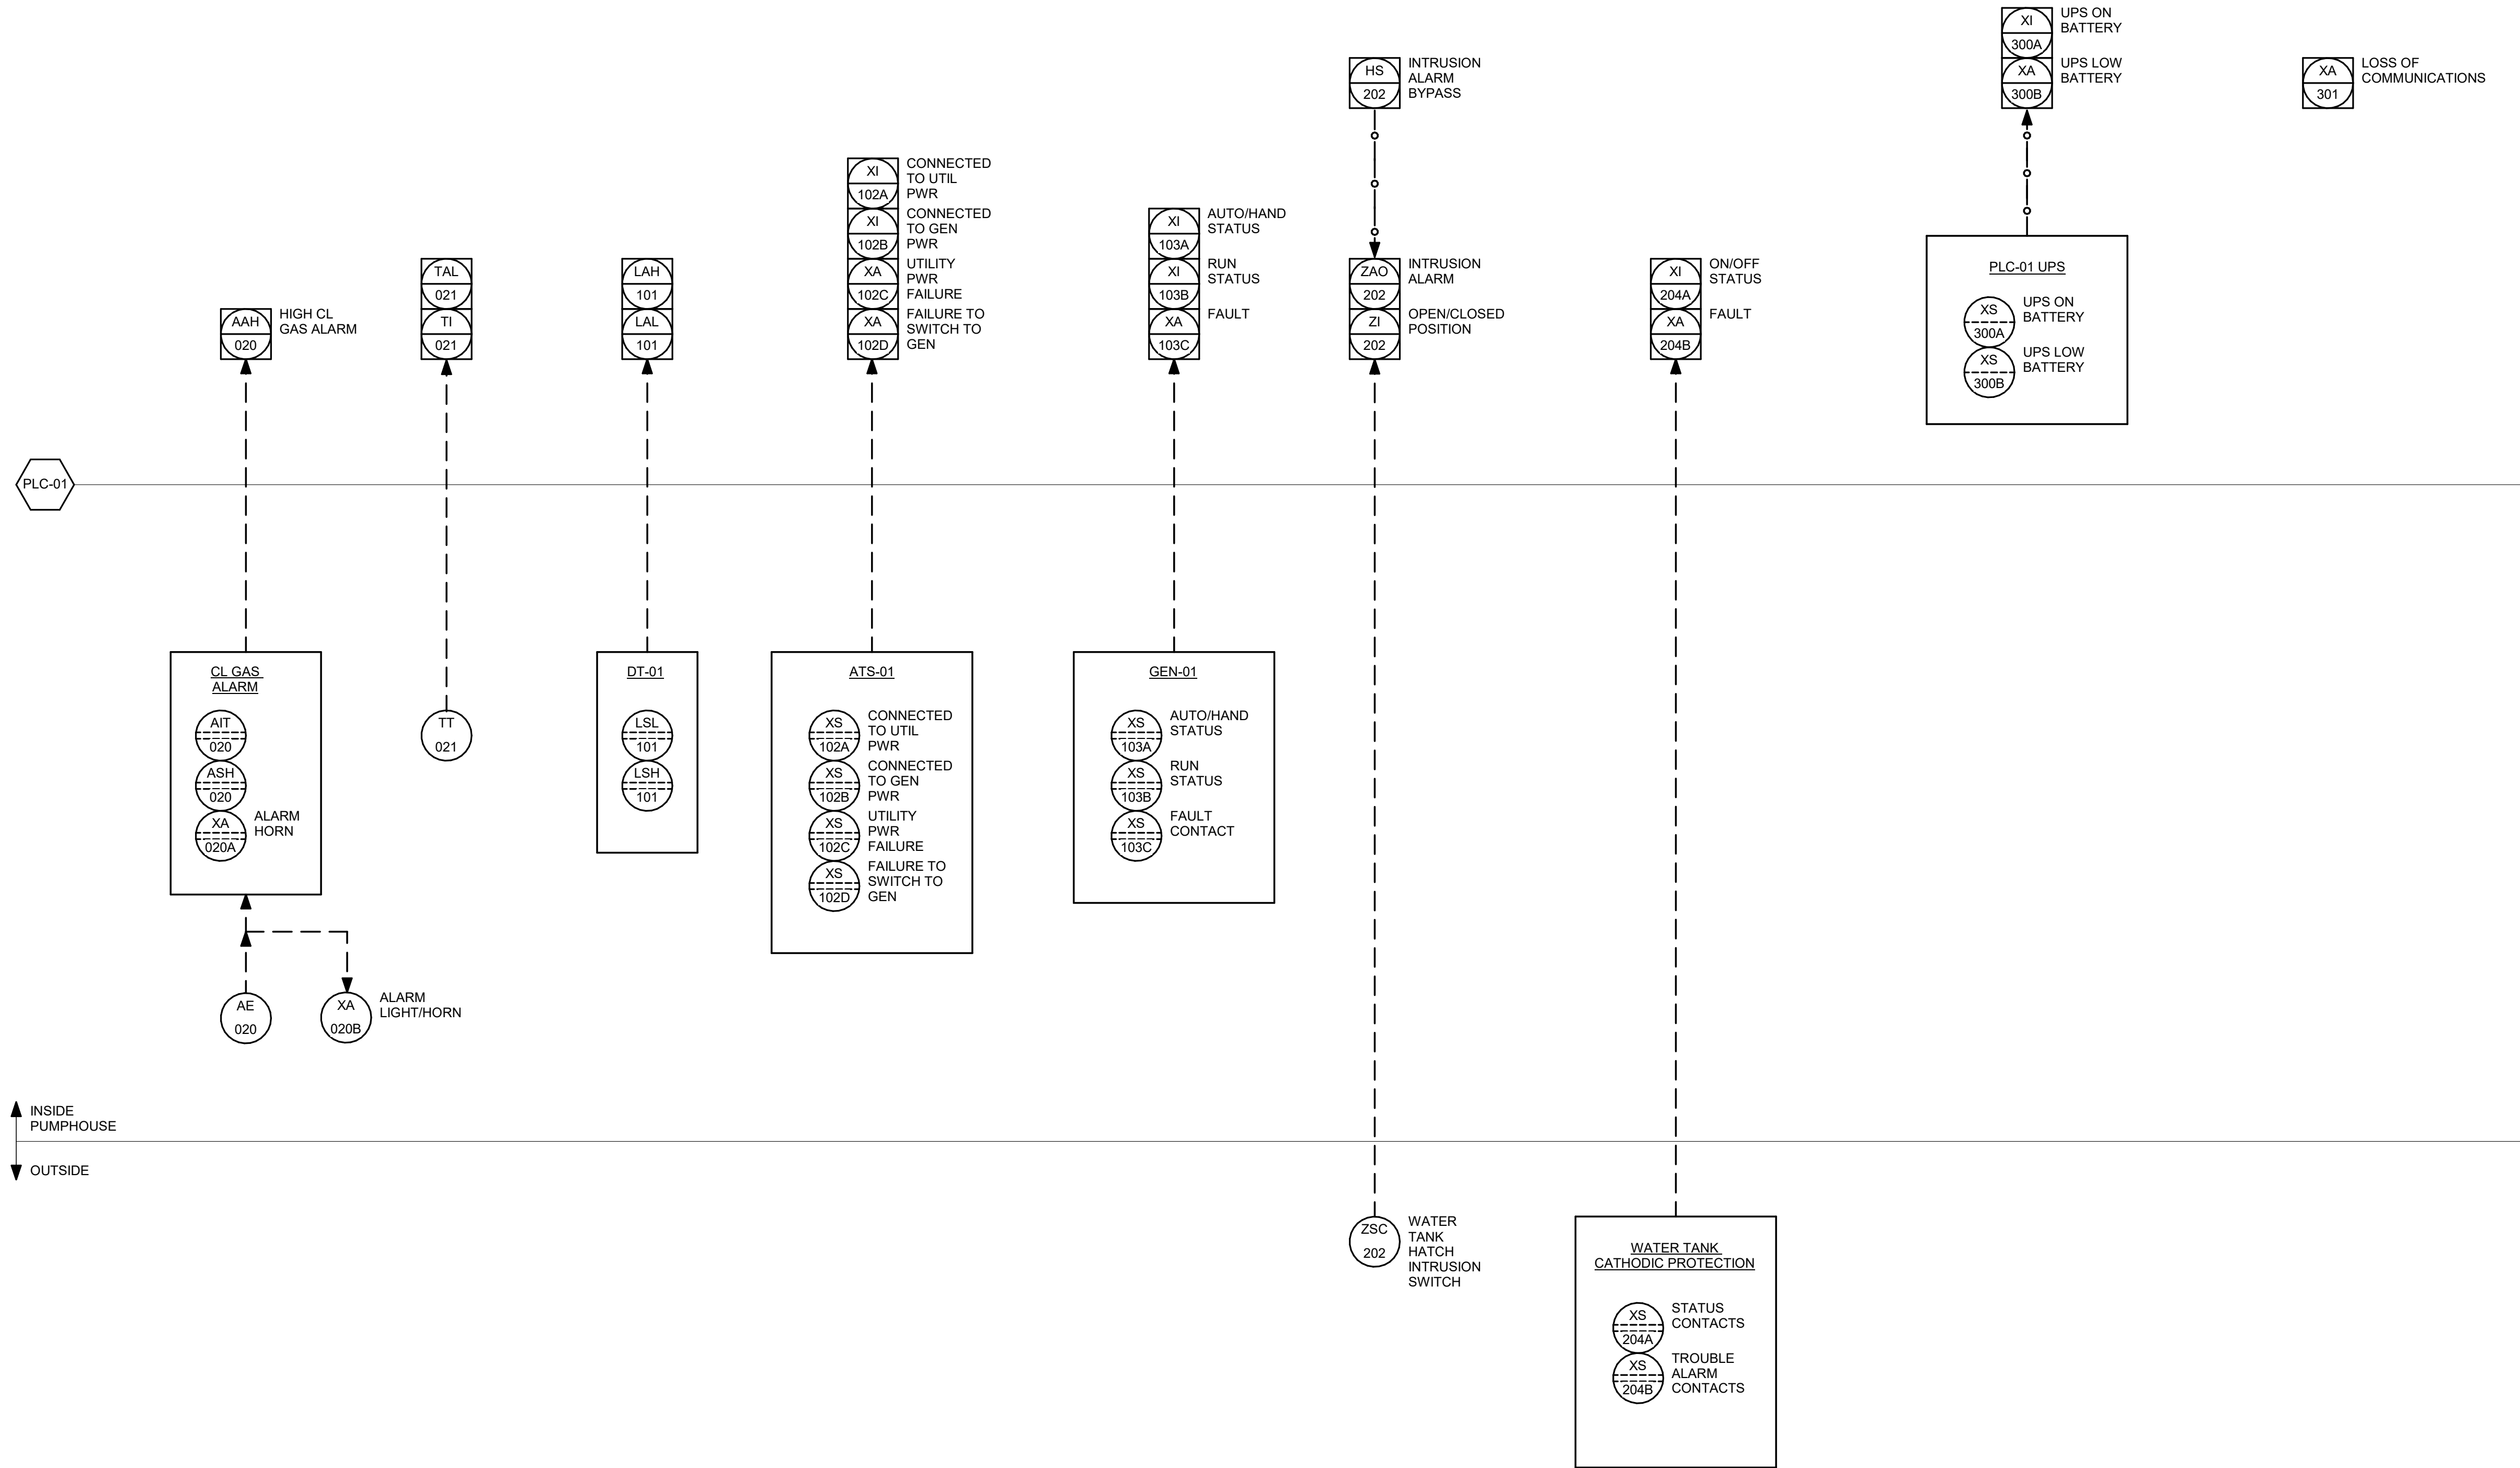

1

D-614

MISCELLANEOUS PUMP HOUSE MONITORING AND ALARMS

SCALE: NO SCALE

No.	Date	Item
REVISIONS		

CONSULTANT :



Juneau, AK

9103 Mendenhall Mall Rd, Ste 4
Juneau, AK 99801
Phone: 907.780.6060
www.respec.com
AECC 63270



PROJECT :

CITY & BOROUGH OF YAKUTAT
WATER SYSTEM EXTENSION

YAKUTAT, ALASKA

SHEET TITLE :

MISC PUMP HOUSE MONITORING
AND ALARMS

DESIGN	ALN
DRAWN	TRS
CHECKED	LAR
DATE	04-16-2025

PROJECT No.
10297.24002
SHEET NUMBER

D-614